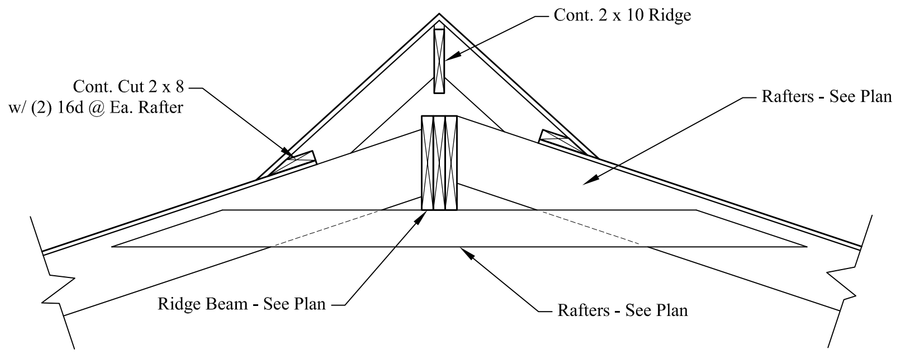

1/S6 RAFTERS to RIDGE BEAM CONN.

Scale: ¾" = 1'-0"

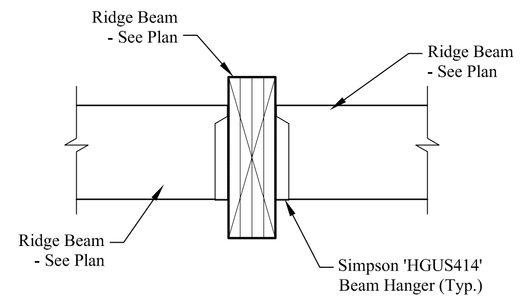

2/S6 RIDGE BEAM to RIDGE BEAM CONN.

Scale: ¾" = 1'-0"

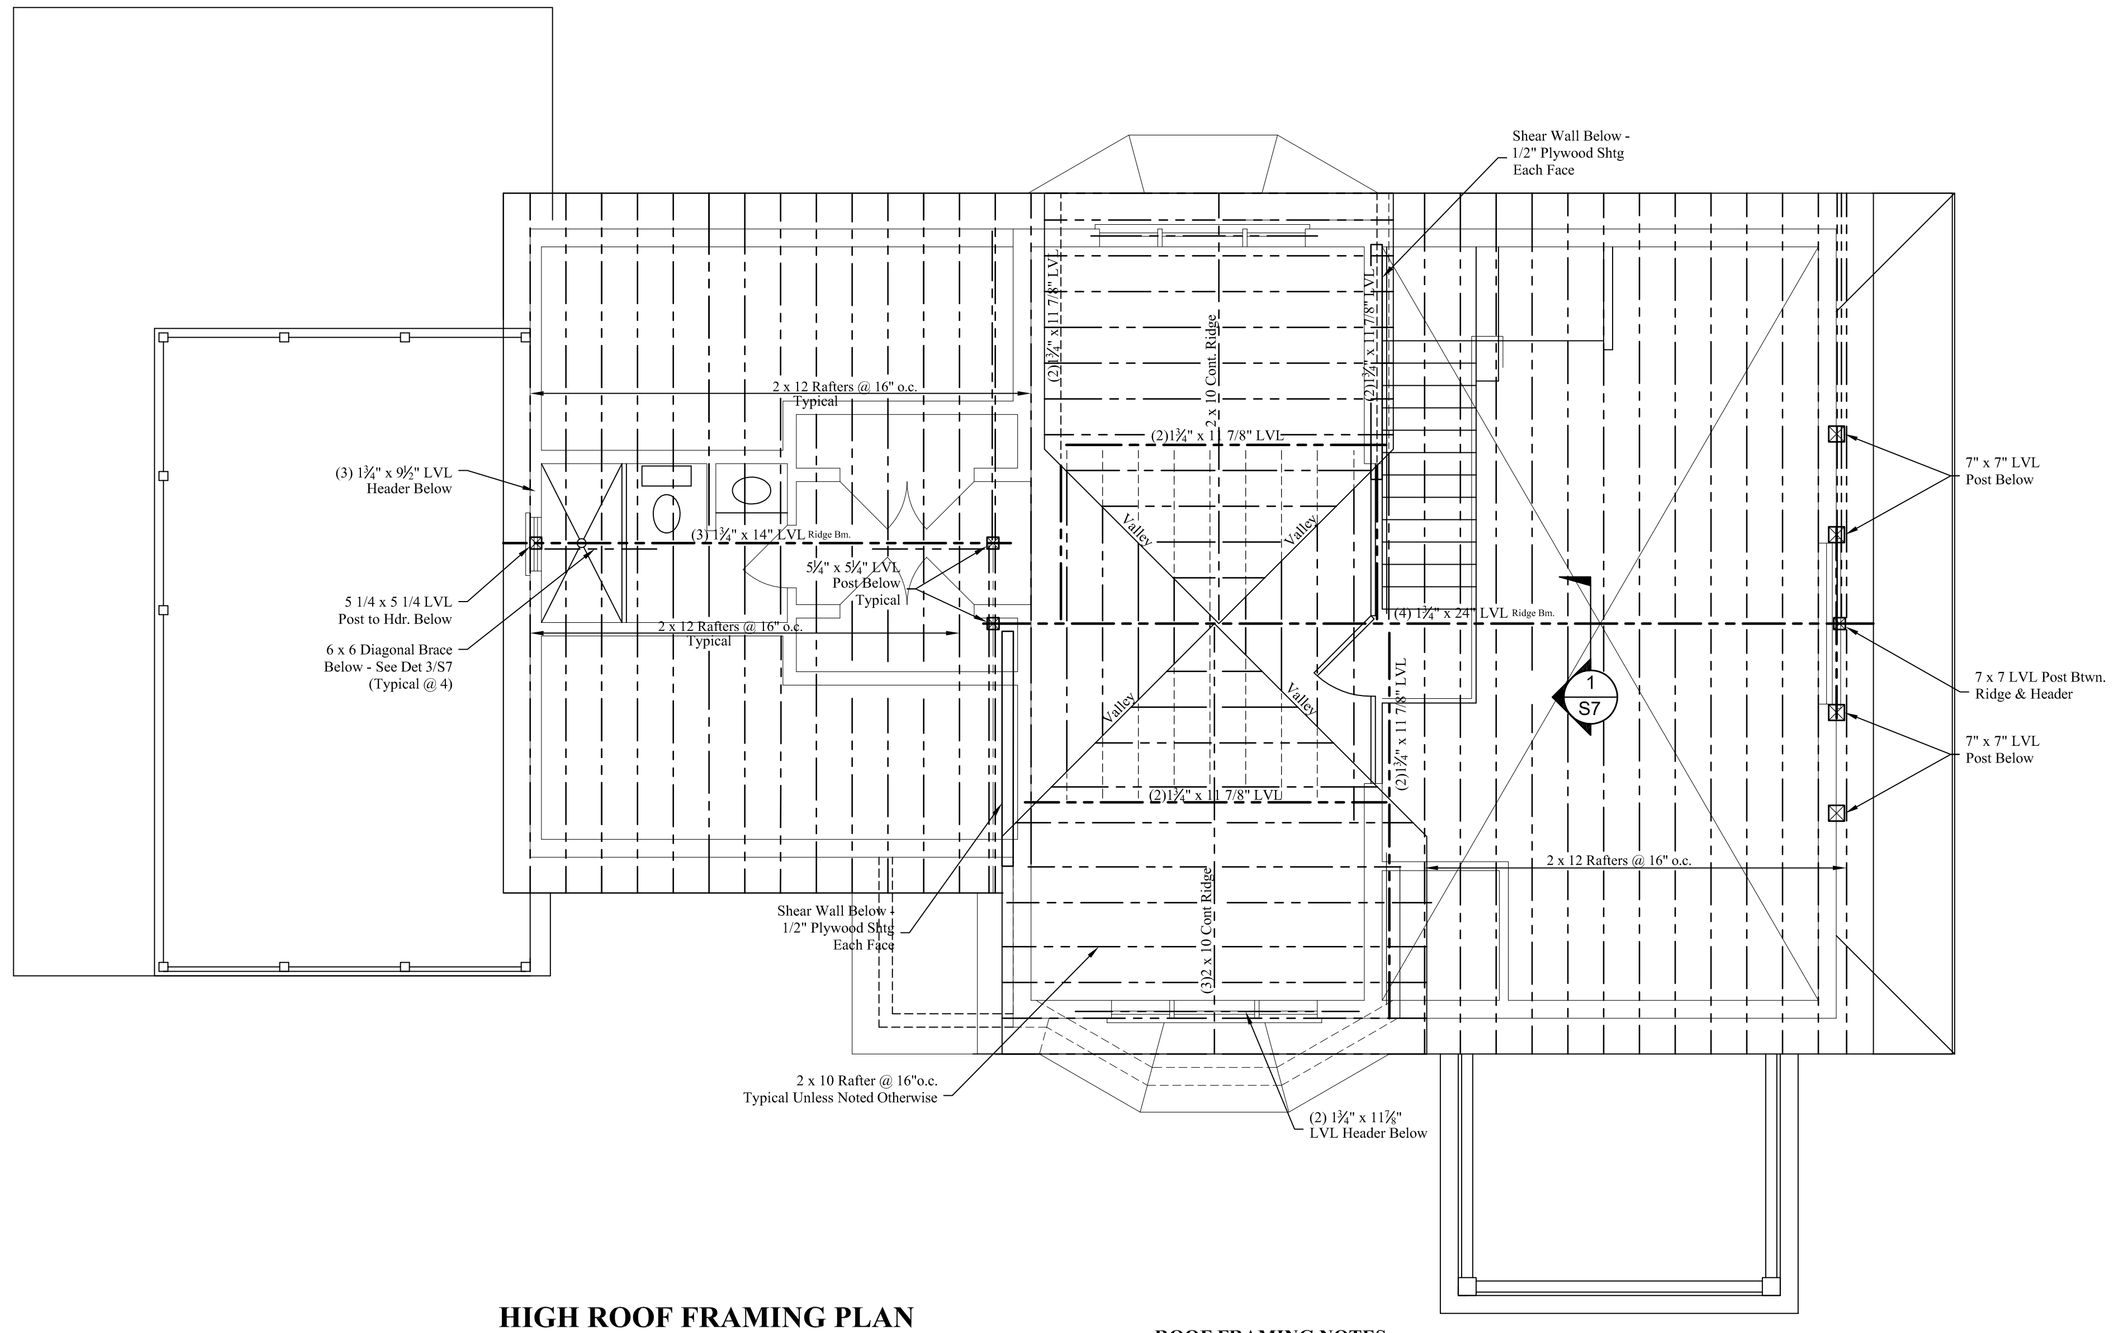

HIGH ROOF FRAMING PLAN

Scale: ¼" = 1'-0"

ROOF FRAMING NOTES:

1. See structural notes sheet S1.
2. Provide (2) 2 x 10's Headers with 2" rigid insulation between at all openings unless noted other wise.
3. Built-up beams shall be spiked together w/ 3 rows of 16d nails @ 12" o.c
4. Provide metal hangers at all connections.
5. See architectural drawings for all dimensions and openings
6. Sister existing rafters only at location shown.

ENGINEERING DESIGN PROFESSIONALS
Consulting Engineers
P.O. BOX 575, FREEPORT, MAINE 04032 • (207) 865-9505
EDP

PROJECT:
Building Renovations/Addition
162 Eastern Promenade, Portland, Me.

DRAWING:
ROOF FRAMING PLAN

STATE OF MAINE
LARRY A. WICHROSKI
No. 9581
REGISTERED PROFESSIONAL ENGINEER

DESIGNED BY: Larry A. Wichroski, P.E.
DRAWN BY: LAW
JOB #: 08114
DATE: 10 - 26 -2015

REVISIONS
1 12-04-2015
3 05-05-2017
4 08-01-2017

SHEET: S7 of 7