1 1ST FLOOR PLAN
SCALE: 1/4" = 1'-0"

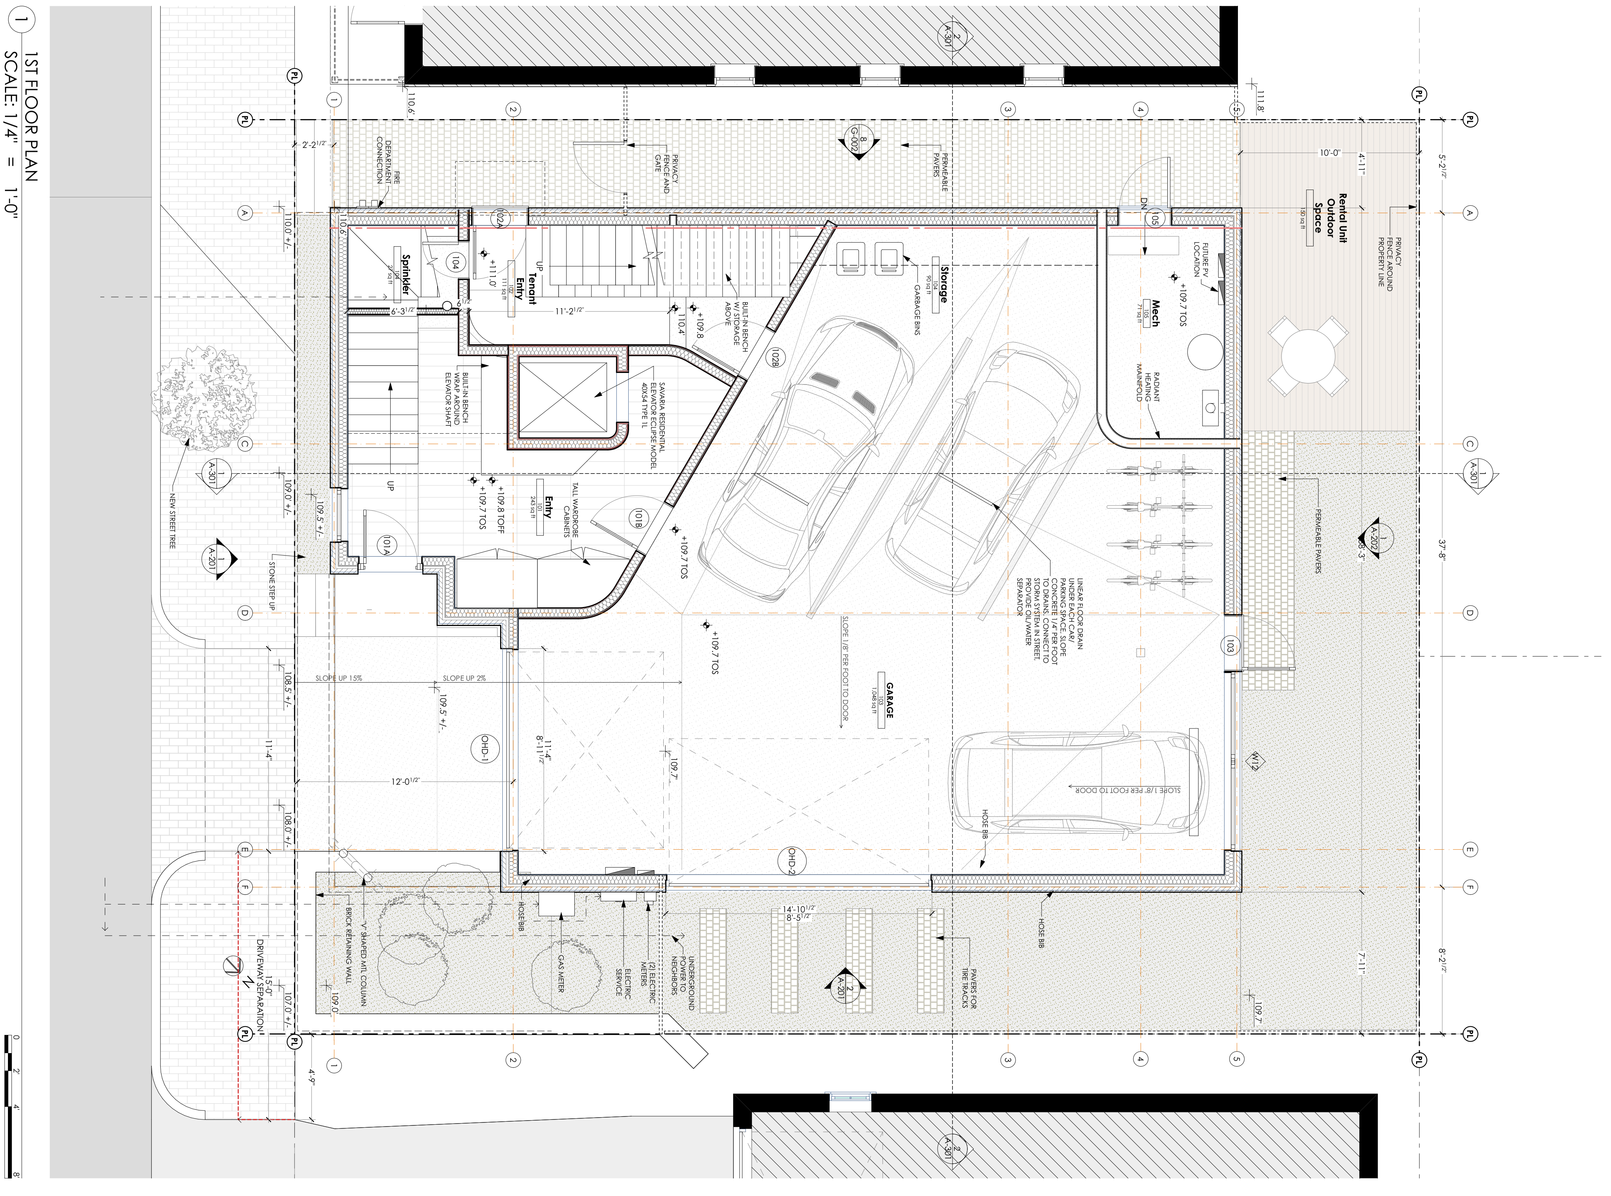

2 2ND FLOOR PLAN
SCALE: 1/4" = 1'-0"

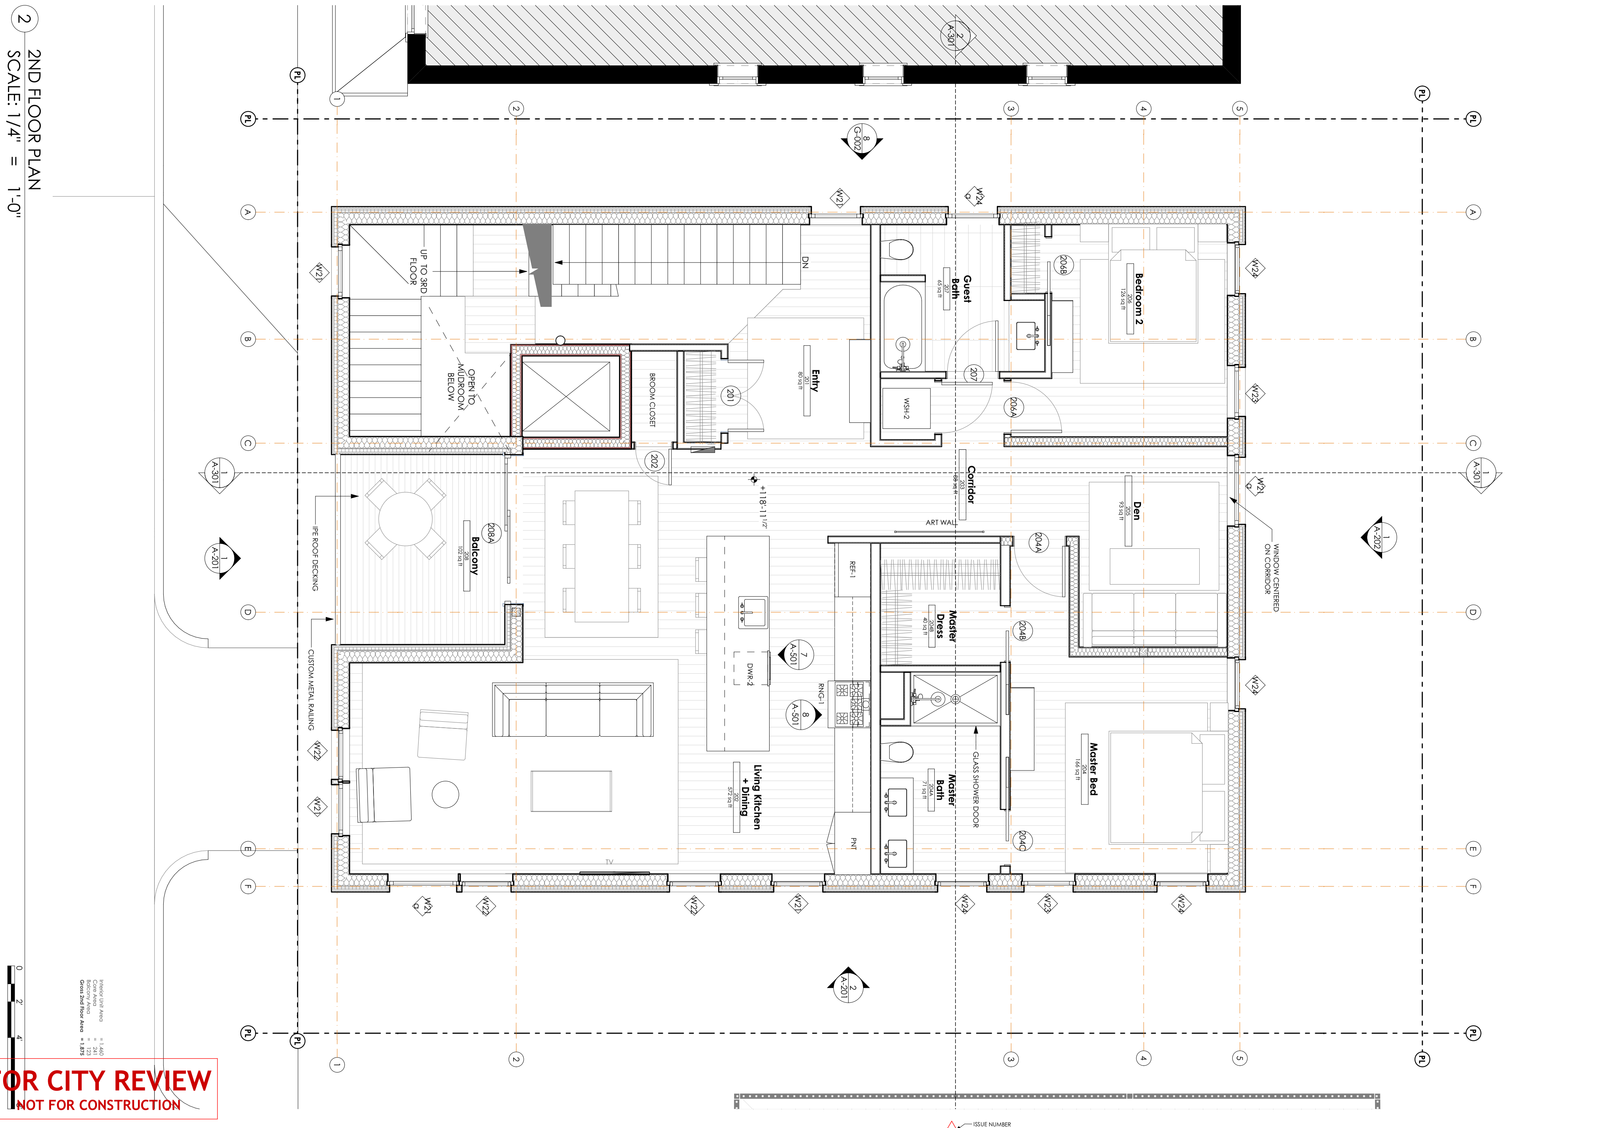

FOR CITY REVIEW
NOT FOR CONSTRUCTION

FLOOR PLANS - 1ST & 2ND FLOORS
A-101

Brady Residence

Jim and Julia Brady
9 Moody Street Portland ME 04101

ARCHITECT
DRAFTSPERSON: PB/JJ/LM
DATE OF ISSUE: 12/01/2017
PROJECT STATUS: Site Plan Review

CONSULTANT:

SUBMISSIONS:

ISSUE	DATE	DESCRIPTION
001	12-01-2017	CITY REVIEW

ISSUE NUMBER / CHANGE NUMBER

CHANGES THIS ISSUE:

ID	DESCRIPTION

CALEB JOHNSON
STUDIO
110 EXCHANGE ST, 2ND FLOOR, PORTLAND, ME 04101
T: 207.283.8777
CJAB.ME