North +/-

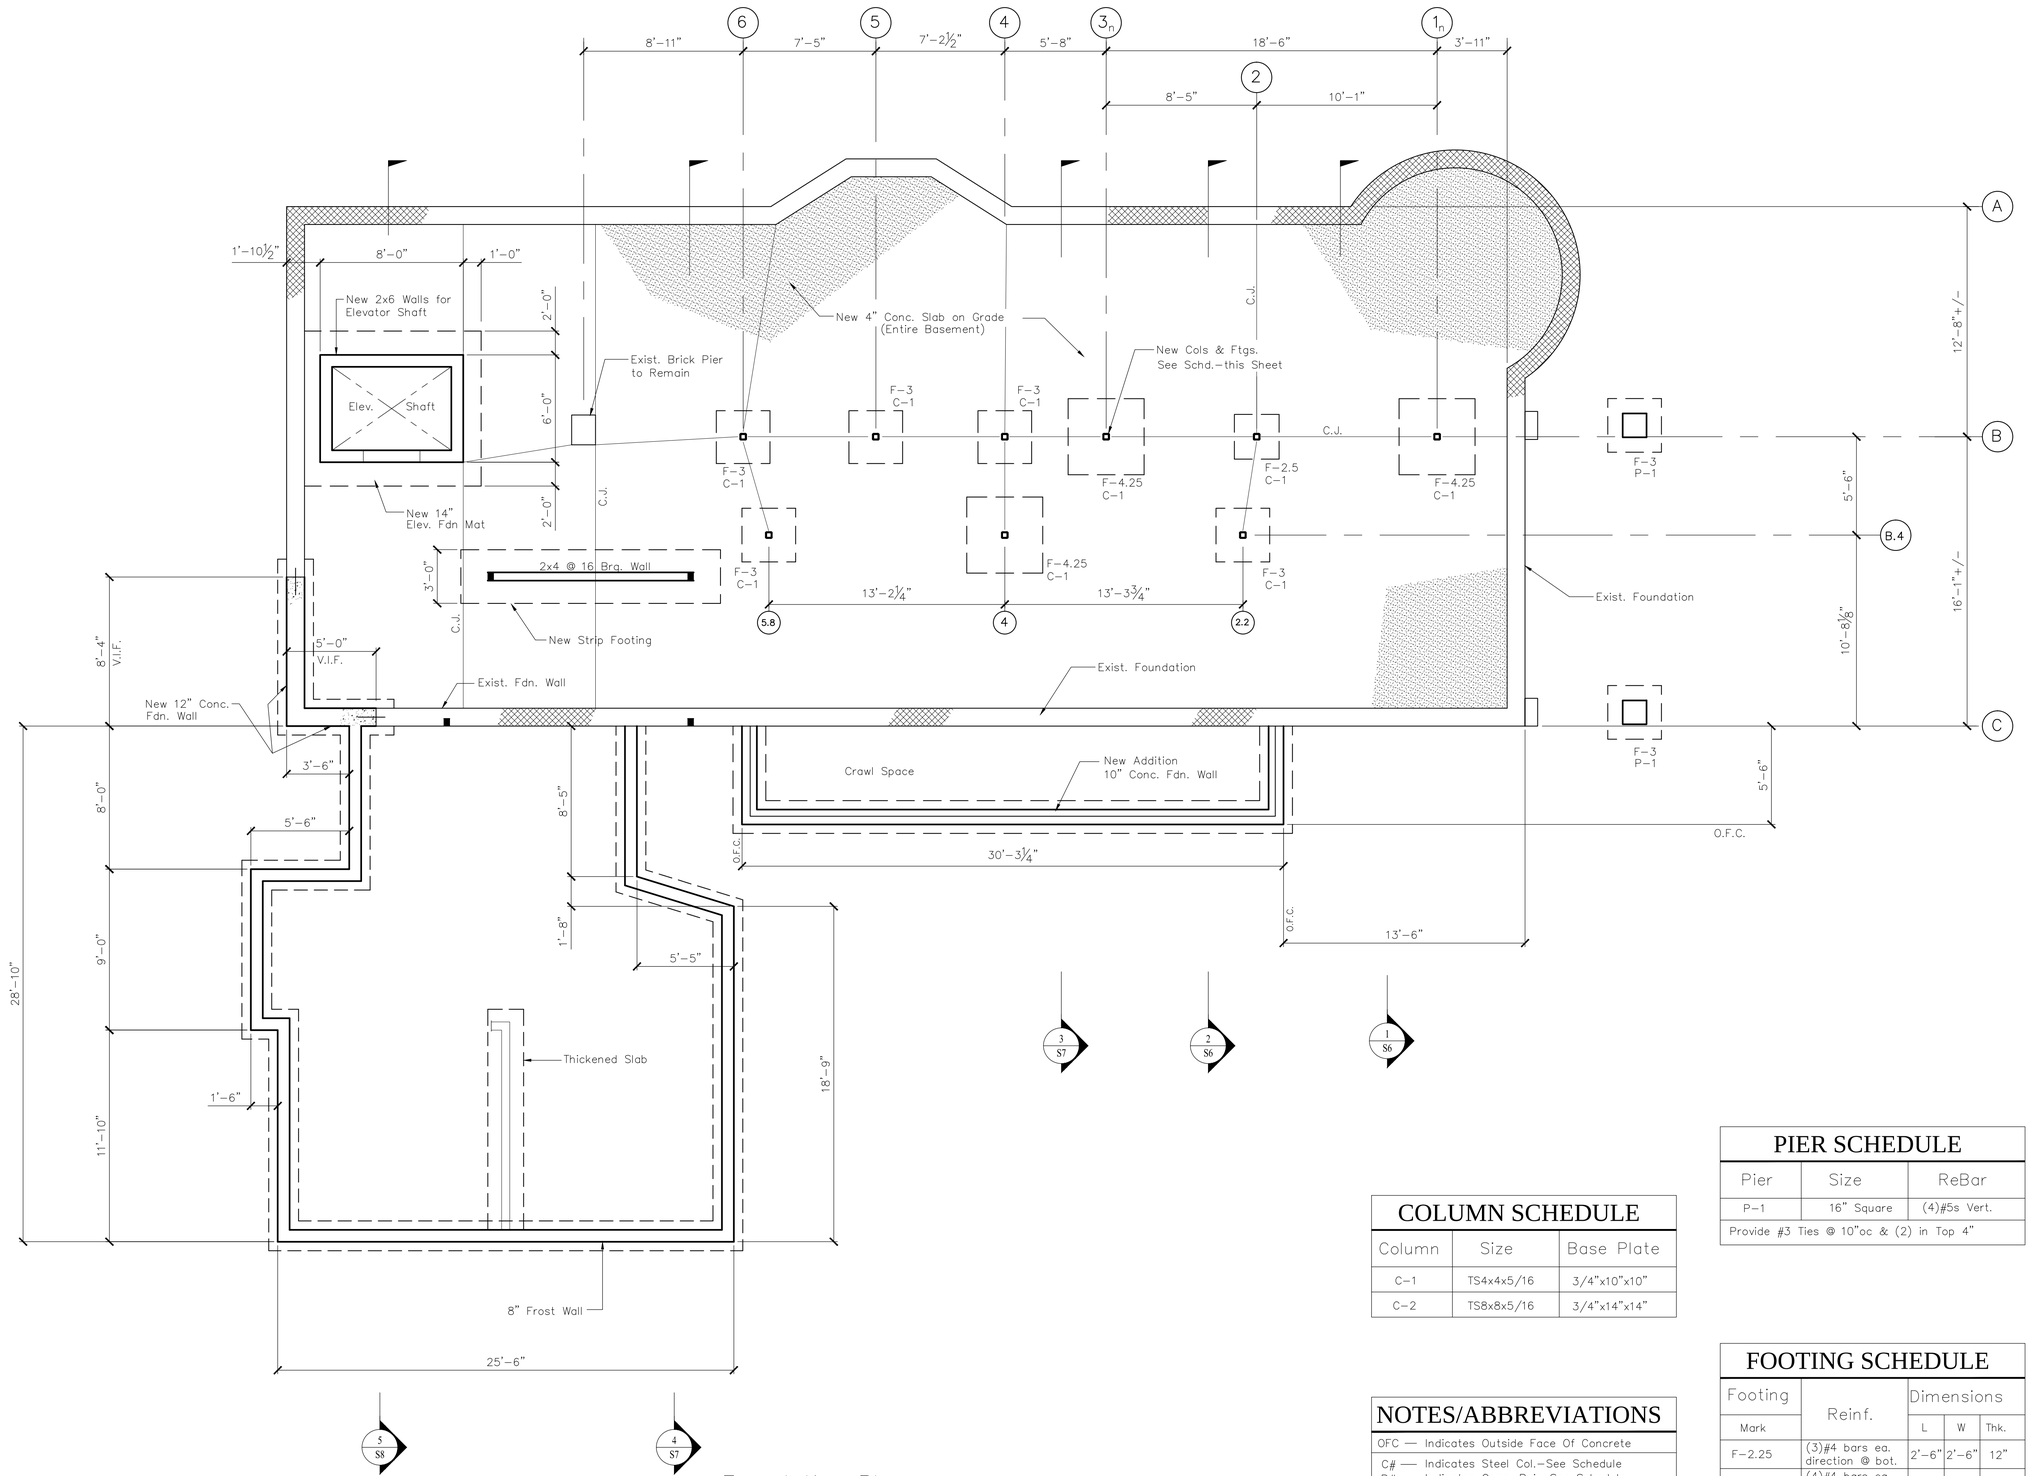

Foundation Plan

Scale: 1/4" = 1'-0"

COLUMN SCHEDULE

Column	Size	Base Plate
C-1	TS4x4x5/16	3/4"x10"x10"
C-2	TS8x8x5/16	3/4"x14"x14"

PIER SCHEDULE

Pier	Size	ReBar
P-1	16" Square	(4)#5s Vert.
Provide #3 Ties @ 10"oc & (2) in Top 4"		

NOTES/ABBREVIATIONS

OFC — Indicates Outside Face Of Concrete

C# — Indicates Steel Col.-See Schedule
P# — Indicates Conc. Pier-See Schedule
F# — Indicates Column Footing-See Schedule
CJ — Indicates Slab Control Joint Location

New 4" Conc. Slab on Grade, Reinforce with FiberMesh or Welded Wire Fabric. Place on 8" Compacted Gravel & Vapor Barrier.

FOOTING SCHEDULE

Footing Mark	Reinf.	Dimensions L	W	Thk.
F-2.25	(3)#4 bars ea. direction @ bot.	2'-6"	2'-6"	12"
F-3	(4)#4 bars ea. direction @ bot.	3'	3'	12"
F-4.25	(5)#4 bars ea. direction @ bot.	4'-3"	4'-3"	12"

Comments:
Size Based on Bearing Capacity of 2,500 psf

Reproduction of this document without the written consent of Shelley Engineering, Inc., is prohibited.

SEI Shelley Engineering, Inc.
Structural Consultants
P.O. Box 1030
Gray, Maine 04039
Phone (207) 657-8031
www.ShelleyEngineering.com

Permit	5/23/14
Designed By:	TGS
Drawn By:	TGS

Renovations To
130 Eastern Promenade
Portland Maine

STATE OF MAINE
TIMOTHY G. SHELLEY
No. 5952
LICENSED
PROFESSIONAL ENGINEER

SHEET TITLE:
Foundation Plan

S1 of 9

SEI Job # 2014-083