North +/-

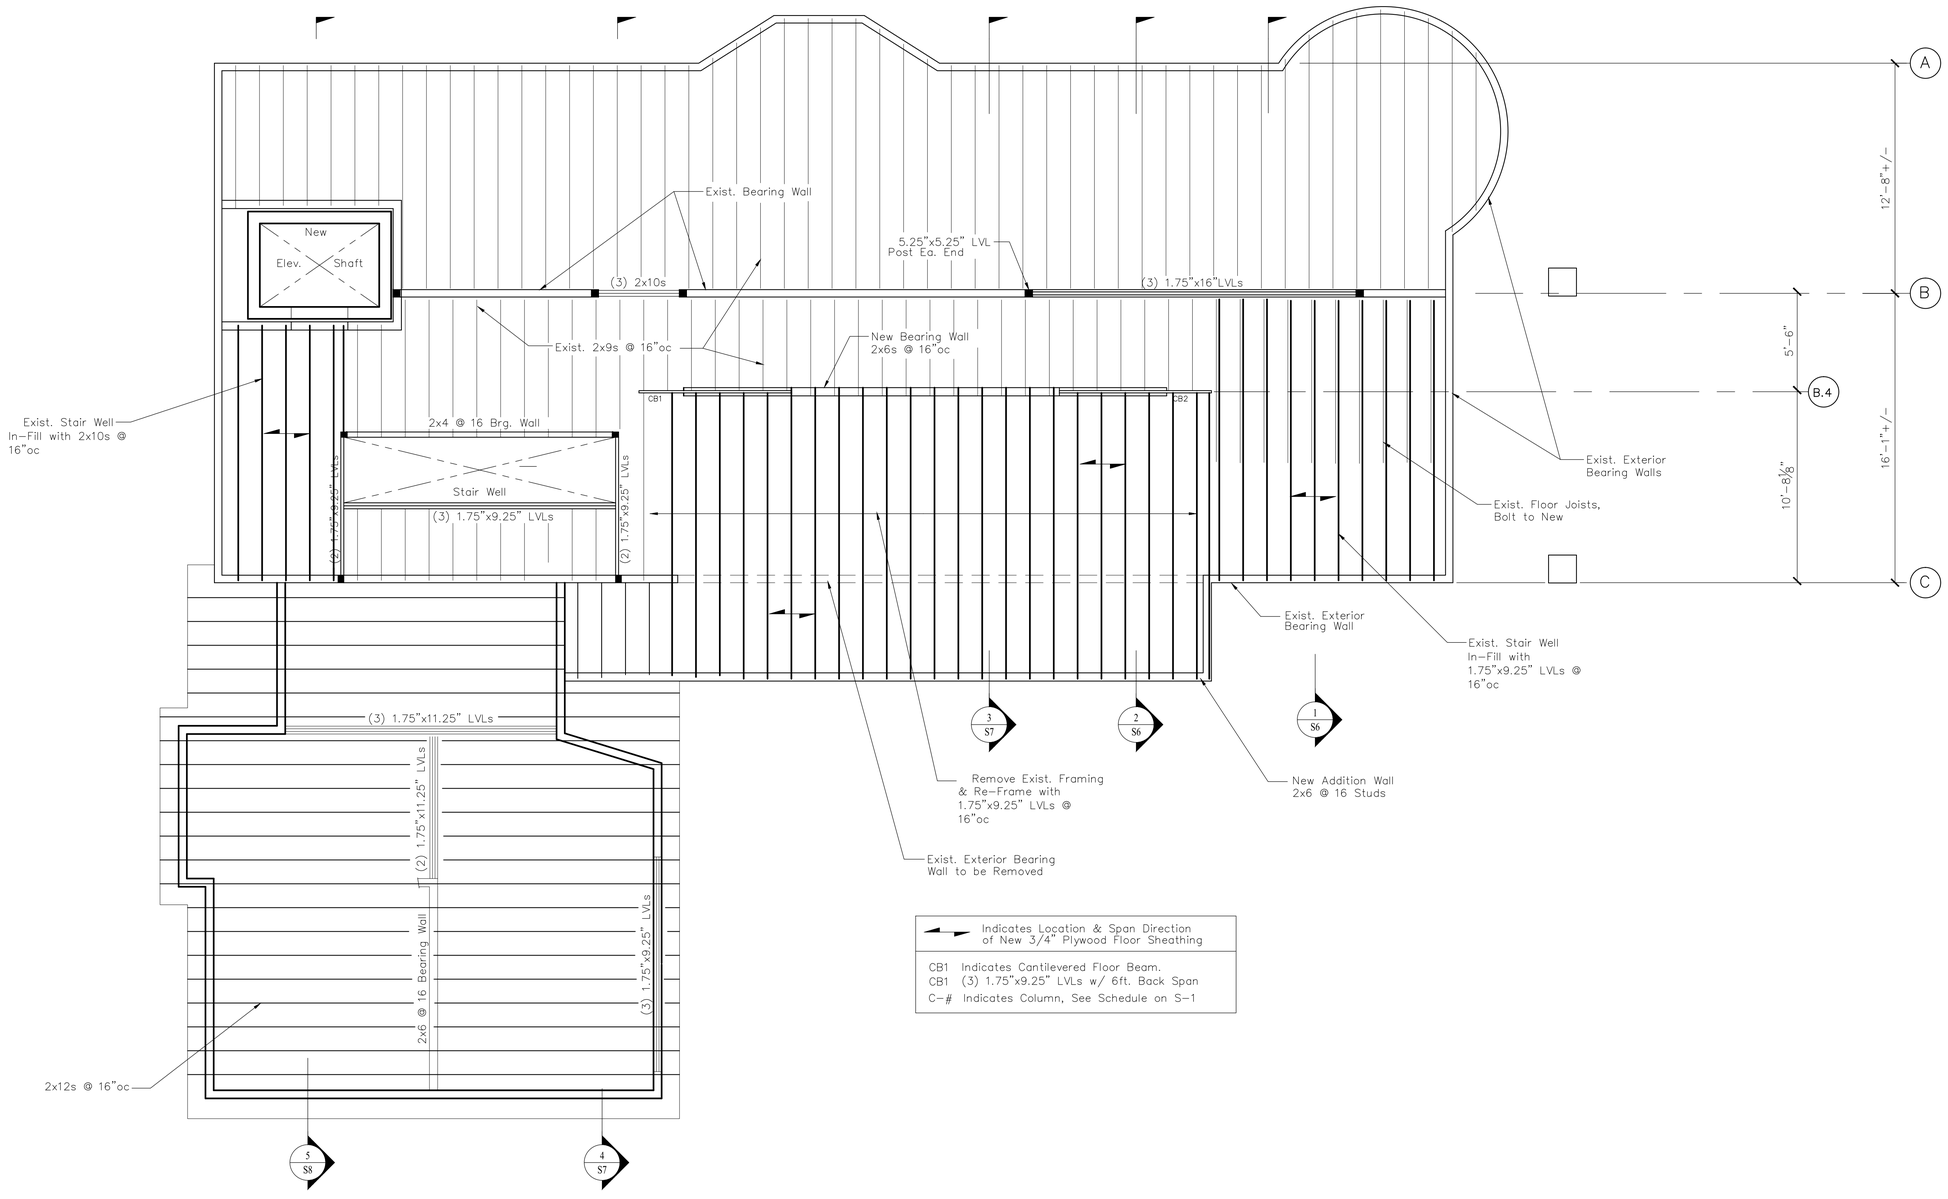

Indicates Location & Span Direction of New 3/4" Plywood Floor Sheathing

CB1 Indicates Cantilevered Floor Beam.
CB1 (3) 1.75"x9.25" LVLs w/ 6ft. Back Span
C-# Indicates Column, See Schedule on S-1

Second Floor Framing Plan

Scale: 1/4" = 1'-0"

Low Roof / Deck Framing Plan

Reproduction of this document without the written consent of Shelley Engineering, Inc. is prohibited

SEI Shelley Engineering, Inc.
Structural Consultants
P.O. Box 1030
Gray, Maine 04039
Phone (207) 657-8031
www.ShelleyEngineering.com

Permit	5/23/14
Designed By:	TGS
Drawn By:	TGS

Renovations To
130 Eastern Promenade
Portland Maine

STATE OF MAINE
TIMOTHY G. SHELLEY
No. 5952
LICENSED
PROFESSIONAL ENGINEER

SHEET TITLE:

Second Floor Framing Plan

S3 of 9

SEI Job # 2014-083