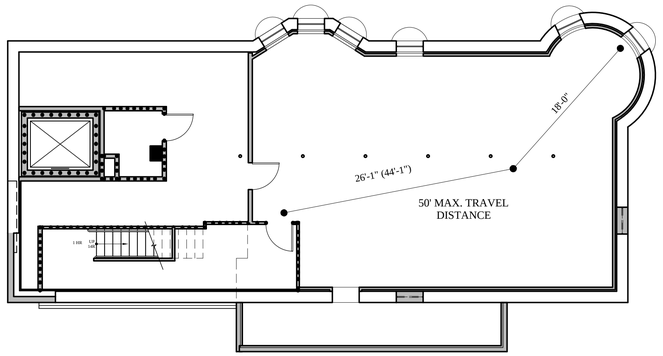

BASEMENT TRAVEL DISTANCE

SCALE: 1/8" = 1'-0"

WALL LEGEND

- EXISTING WALL
- NEW WALL
- FIRE RATED WALL
- 1 HOUR
- 2 HOUR
- 3 HOUR
- EXISTING WALL TO BE REMOVED

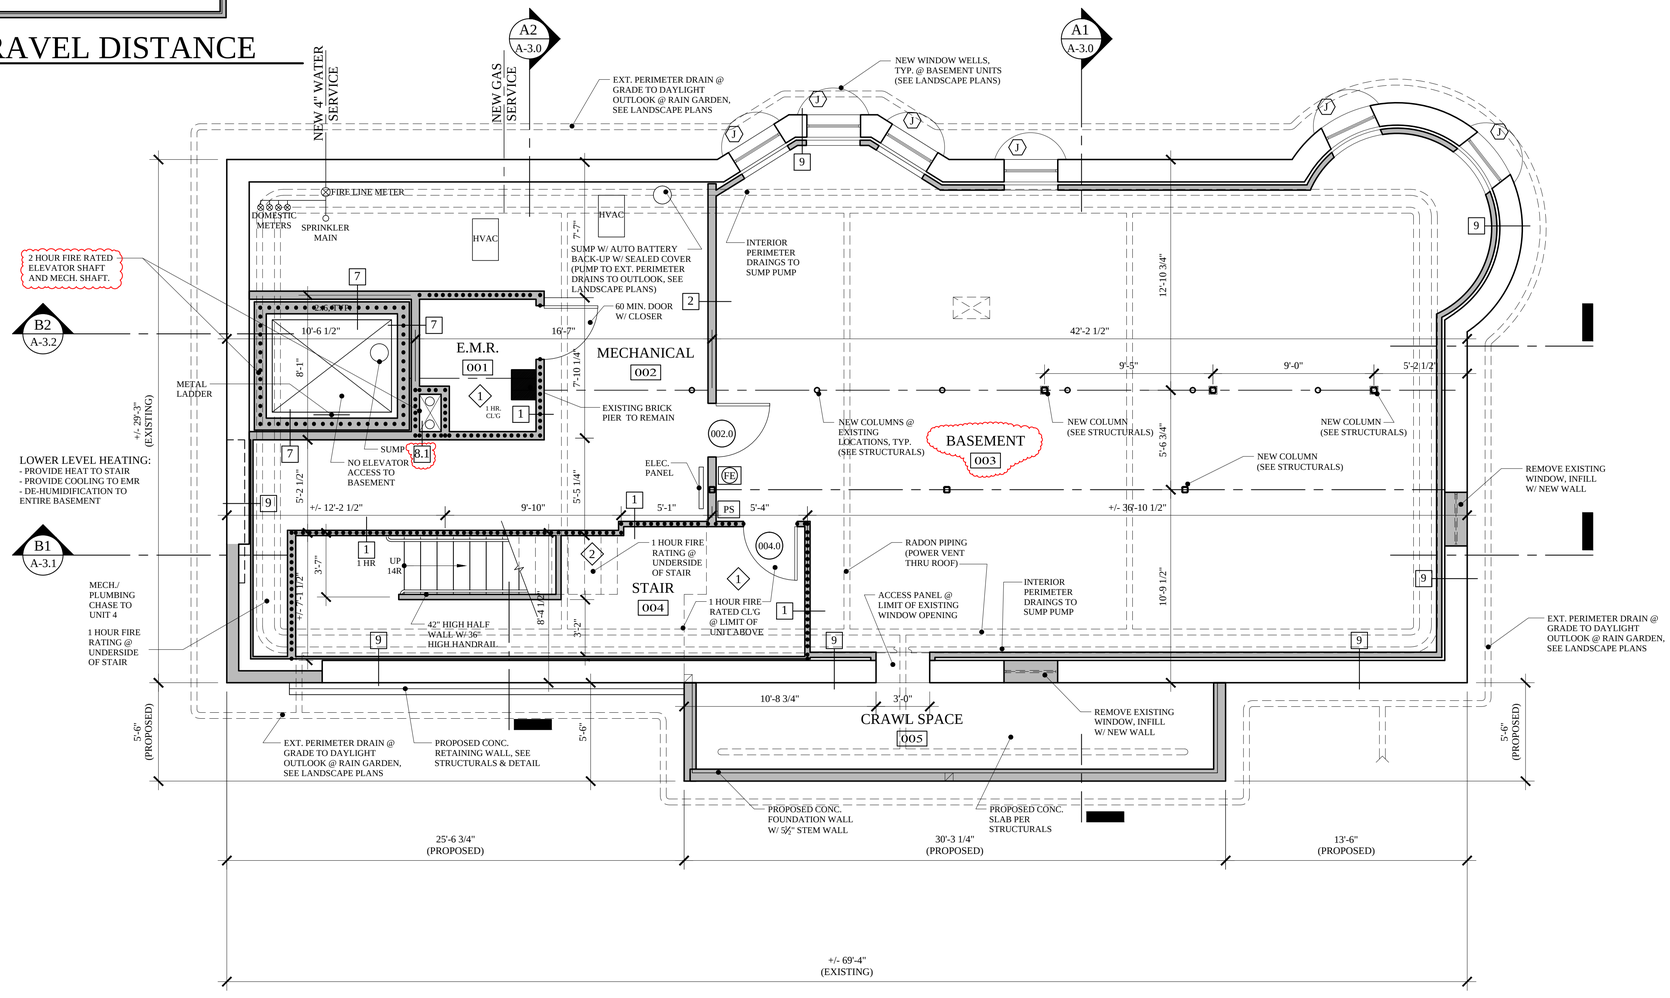

BASEMENT PLAN

SCALE: 1/4" = 1'-0"

REVISION: JULY 18, 2014
PERMIT SET: MAY 23, 2014

MARK MUELLER ARCHITECTS A.I.A.
100 Commercial Street
Suite 205
Portland, Maine 04101
Phone: 207.774.9057
Email:
rfillmuellerarchitects.com

©COPYRIGHT 2013
MARK MUELLER ARCHITECTS

PROPOSED RENOVATIONS @:
130 EASTERN PROMENADE
FOR: 130 EASTERN PROMENADE LLC
110 MARGINAL WAY
PORTLAND, MAINE 04101

BASEMENT FLOOR PLAN

REVISIONS
DATE 02.24.2011
PROJECT 130 E. PROM
DRAWN BY MRP
CHECK BY MLM

A-1.4