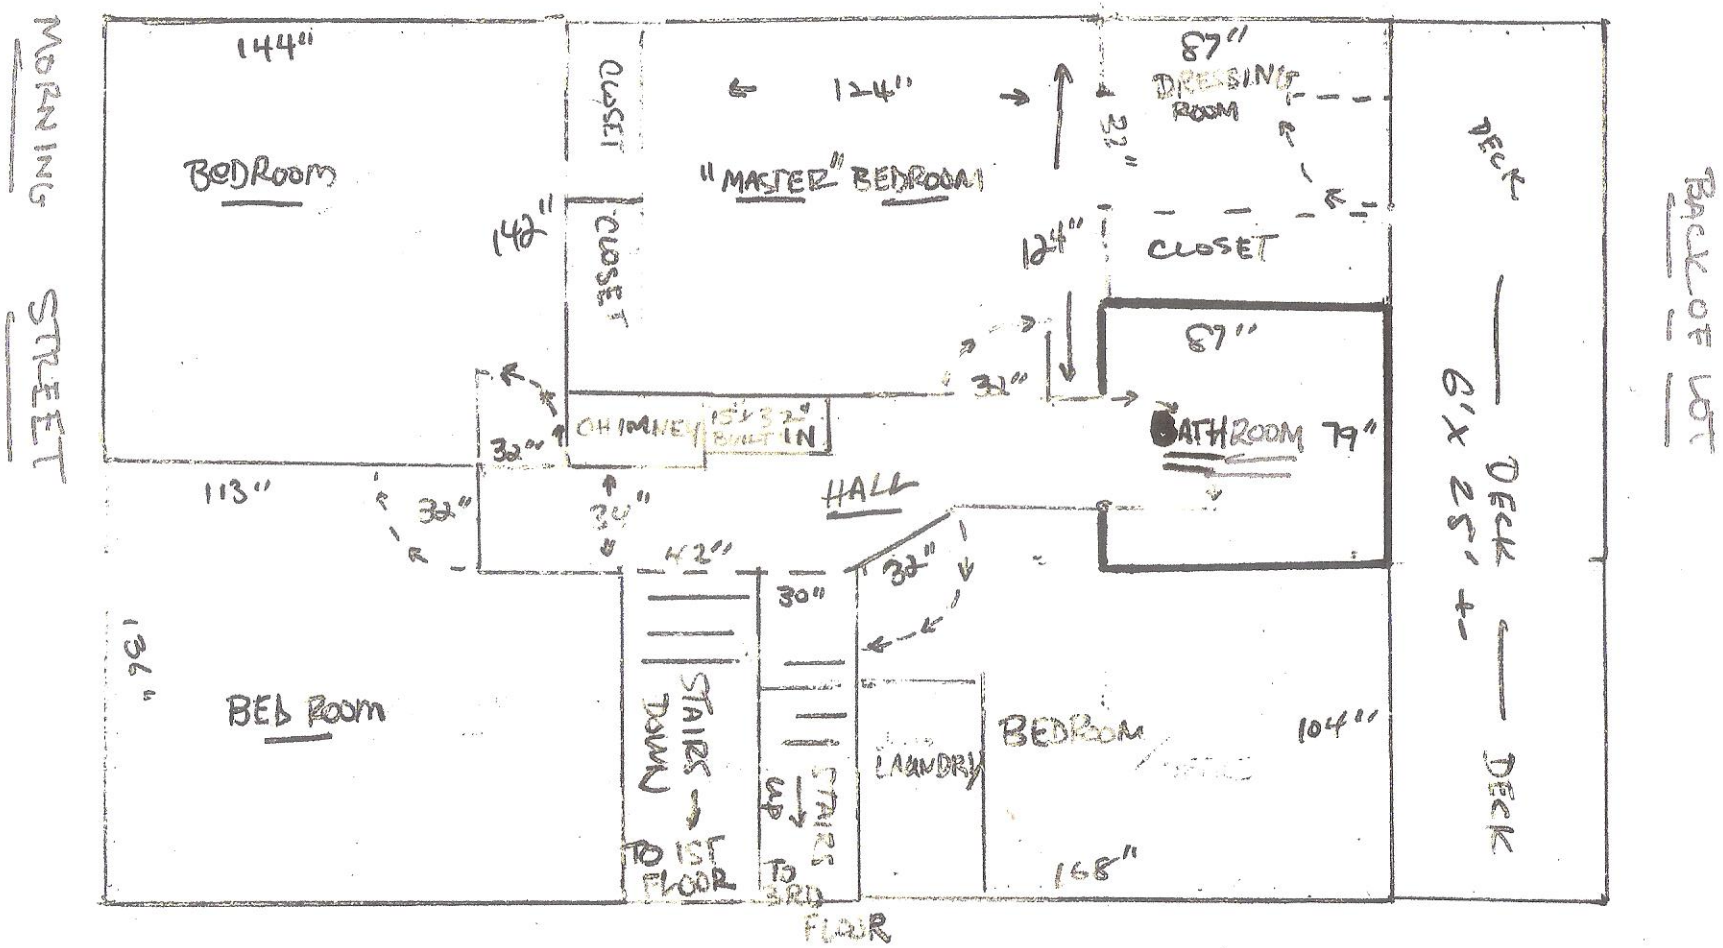

SCALE -

3/16" OR □ = 1 FOOT +-

2ND FLOOR — FLOOR PLAN

29 MORNING ST

BATH RENOVATION PERMIT

DAVISON