PLAN NORTH

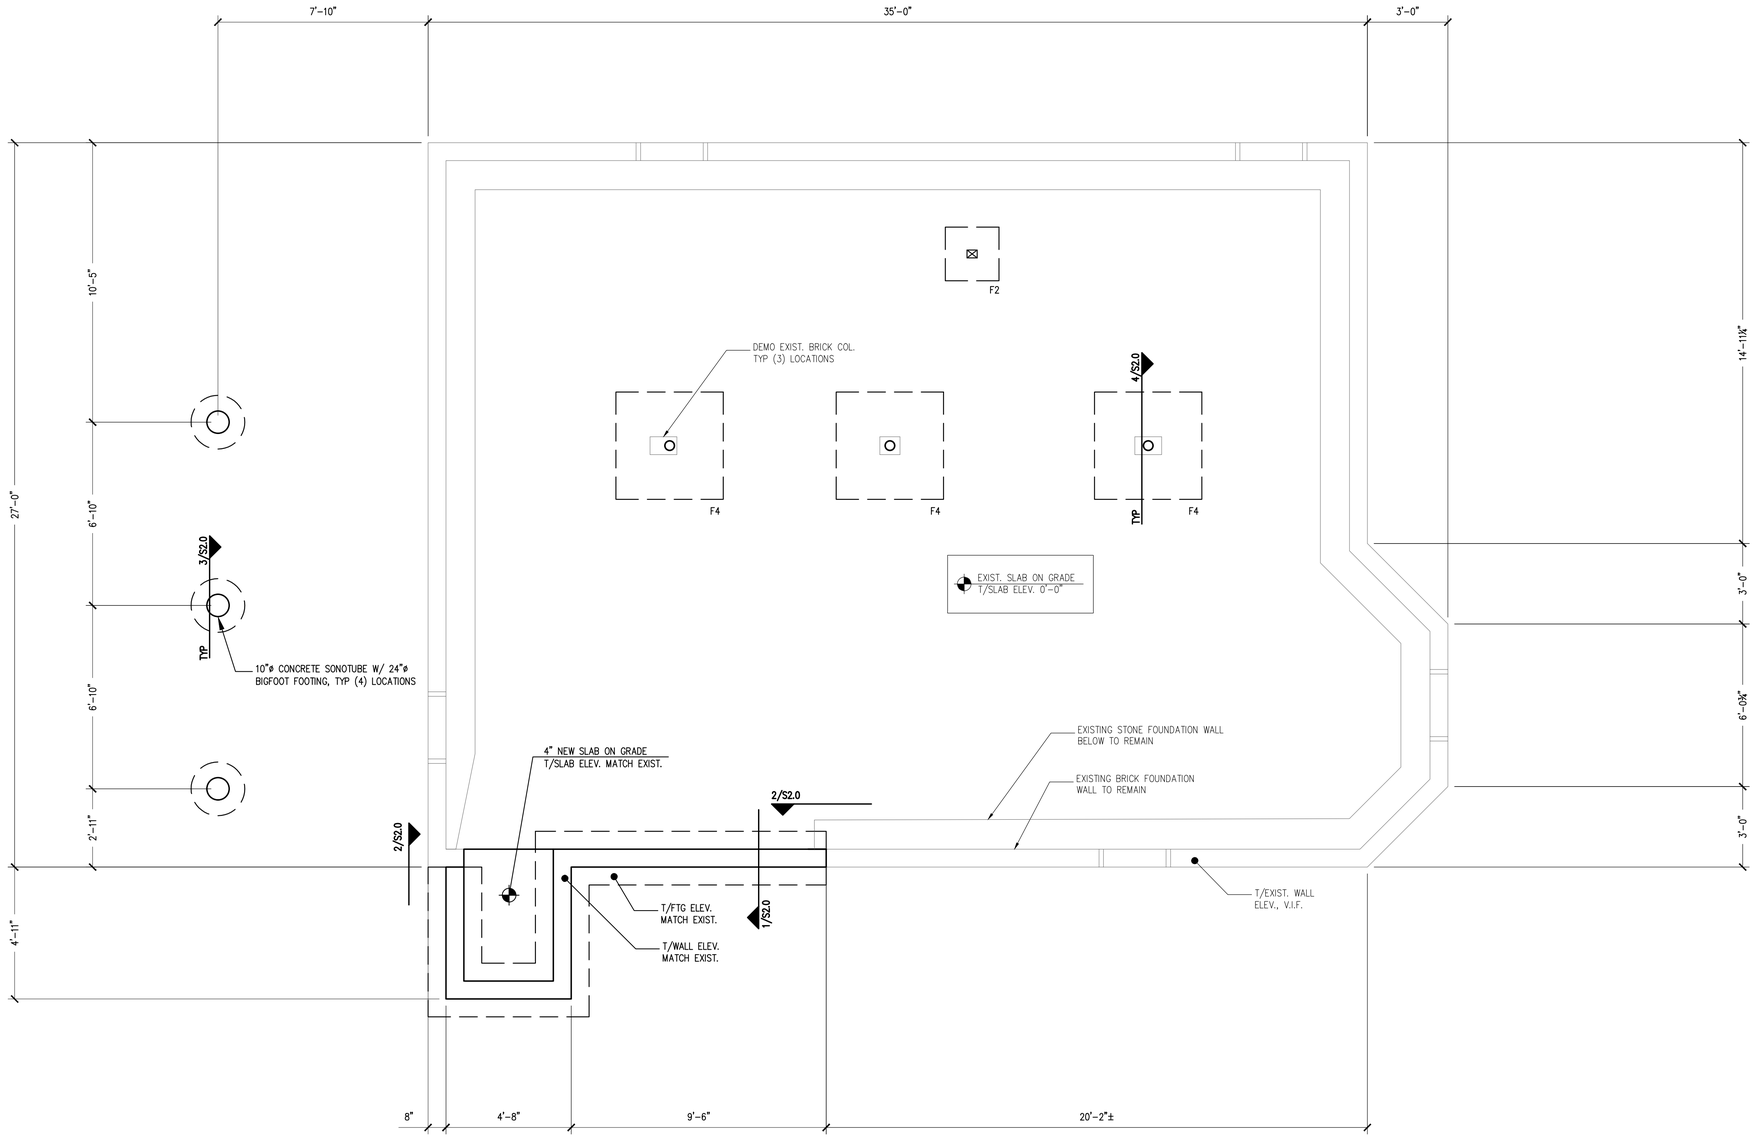

SPREAD FOOTING SCHEDULE				
TYPE	LENGTH	WIDTH	DEPTH	REINFORCING
F2	2'-0"	2'-0"	1'-0"	(3)-#5's BOTT, EW
F4	4'-0"	4'-0"	1'-0"	(5)-#5's BOTT, EW

PLAN LEGEND

- BEARING WALL
- SHEAR WALL
- BEAM
- HSS COLUMN
- COLUMN FROM ABOVE
- COLUMN BELOW
- COLUMN ABOVE AND BELOW
- HOLD-DOWN

NOTES:
1. SEE S2.0 FOR TYPICAL SLAB-ON-GRADE AND TYPICAL WALL REINFORCING DETAILS.
2. REFERENCE TOP OF EXISTING SLAB ELEVATION = 0'-0"
3. TOP OF CONCRETE ELEVATIONS ARE NOTED (+X'-X") FROM SLAB-ON-GRADE ELEVATION.
4. TOP OF FOOTING ELEVATIONS ARE NOTED [-X'-X"] FROM SLAB-ON-GRADE ELEVATION.

FOUNDATION PLAN — SCALE: 1/4"=1'-0" | -

PRINTED: Aug 01, 2017

CASCO BAY ENGINEERING
424 Fore Street
Portland, ME 04101
Phone 207.842.2800
Fax 207.842.2828
www.cascobayengineering.com

CLIENT:
DAVID MATERO ARCHITECTURE
100 FRONT STREET, SUITE 40
BATH, MAINE 04530

STATE OF MAINE — ERIC DUBE No. 12630 LICENSED PROFESSIONAL ENGINEER — Dube, P.E.

MCMANN CONDO
26 MOODY STREET, PORTLAND MAINE
RESIDENTIAL RENNOVATION

ISSUED

No.	DESCRIPTION	DR. BY	CKD. BY	DATE
A	ISSUE FOR REVIEW	SD	ED	7-31-17
B	FOR PERMIT ONLY	SD	TD	8-1-17

SHEET TITLE:
FOUNDATION PLAN

DESIGNED:	SD
DRAWN:	SD
DATE:	7-31-2017
PROJECT NUMBER:	17-090

S1.0