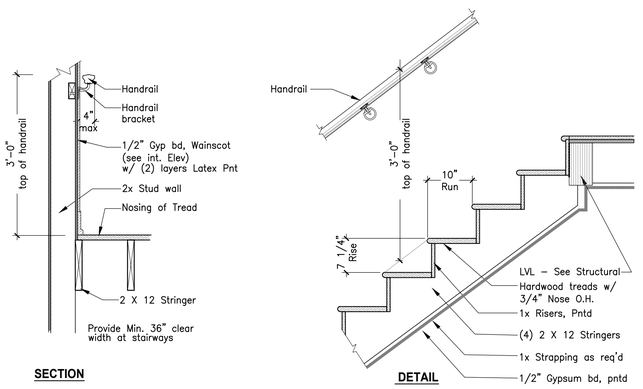

1 New Interior Stair Section & Detail

Scale: 3/4" = 1'-0"

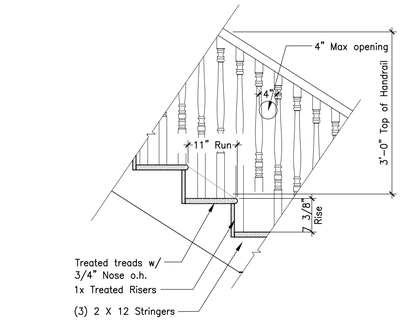

2 Exterior Stair Section & Detail

Scale: 3/4" = 1'-0"

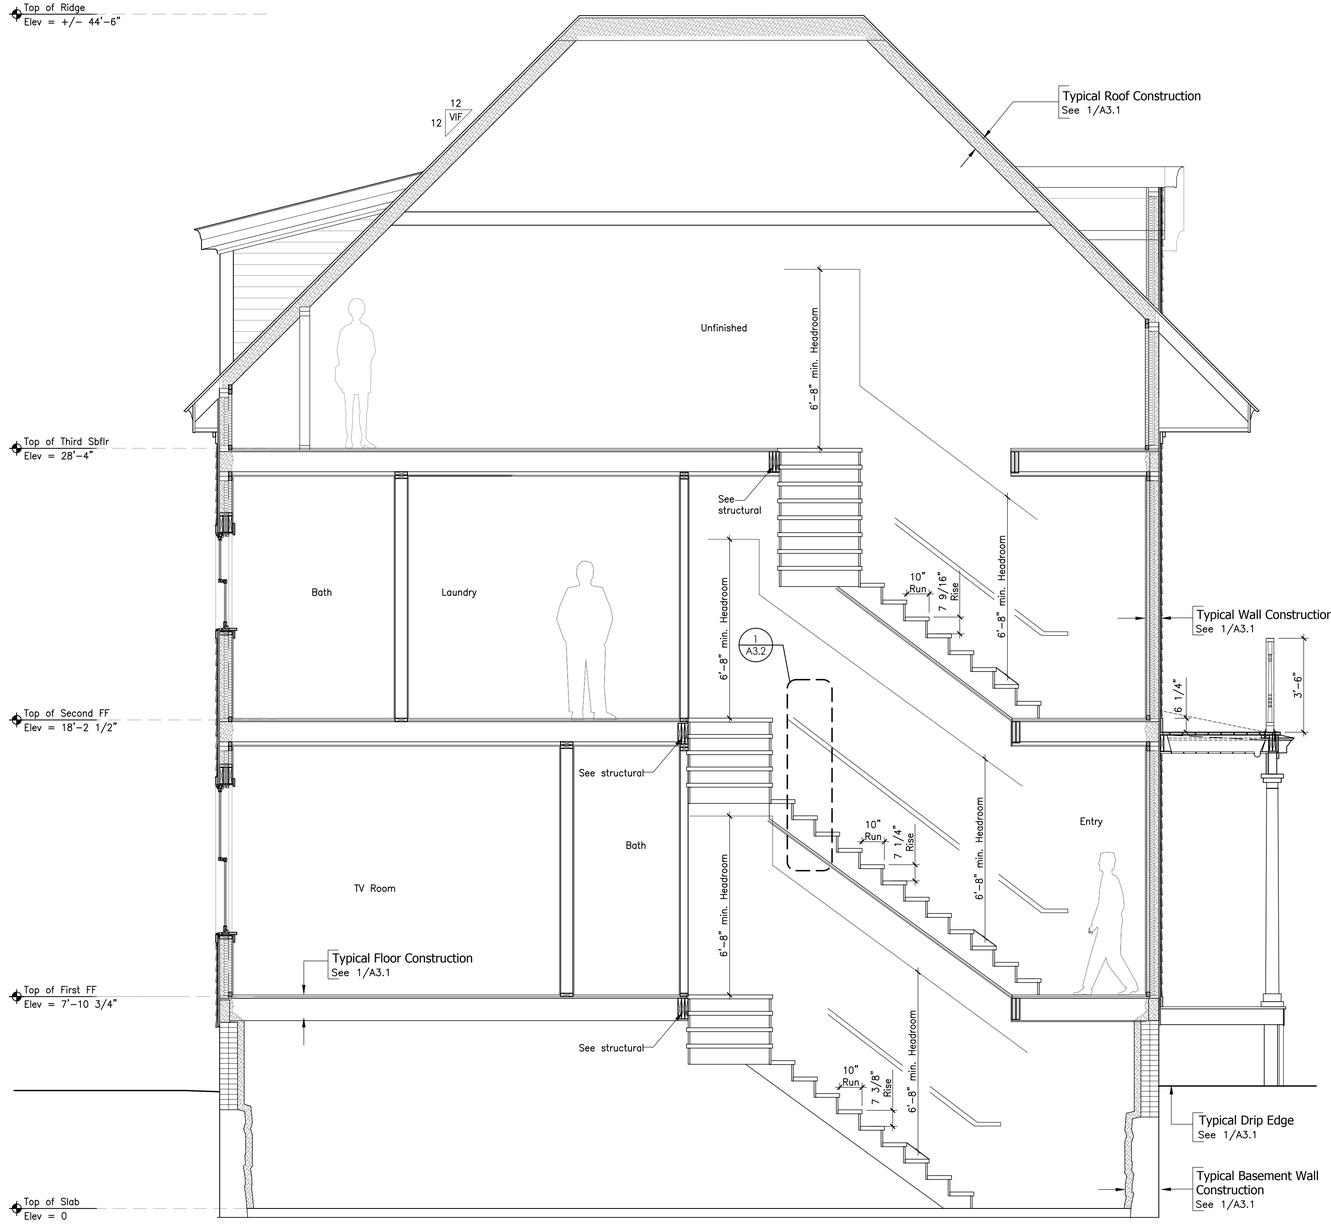

2 Proposed Building Section

Scale: 3/8" = 1'-0"

David Matero
Architecture

100 Front Street
Suite 40
Bath, Maine 04530
207.389.4278
info@davidmatero.com

Consultants

Casco Bay Engineering
Structural Engineer

Revisions

.

26 Moody Street Condominium

Portland, Maine

Job Number: 17.011
Date: 09.28.17
Scale: 1/4" = 1'-0"

Drawing Title:

Proposed Building Section and Details

A3.2

Issued for Permit

Copyright 2017 David Matero Architecture, LLC