


EXISTING FLOOR PLAN
SCALE: 1/4"=1'-0"

Site Notes

001 Remove eave trim
002 Remove existing siding
003 Remove existing Windows
004 Remove existing rock garden
005 Remove existing siding
006 Remove existing garage
007 Re-locate gas meter
008 Remove existing light well

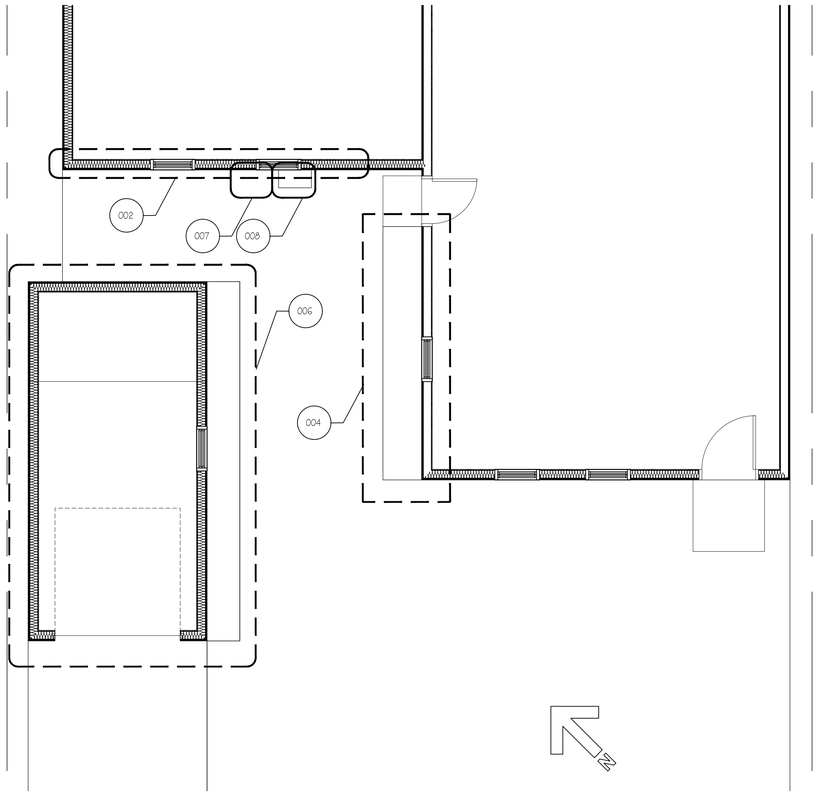


EXISTING SOUTHWEST ELEVATION (BEHIND GARAGE)
SCALE: 1/4"=1'-0"




EXISTING SOUTHEAST ELEVATION
SCALE: 1/4"=1'-0"

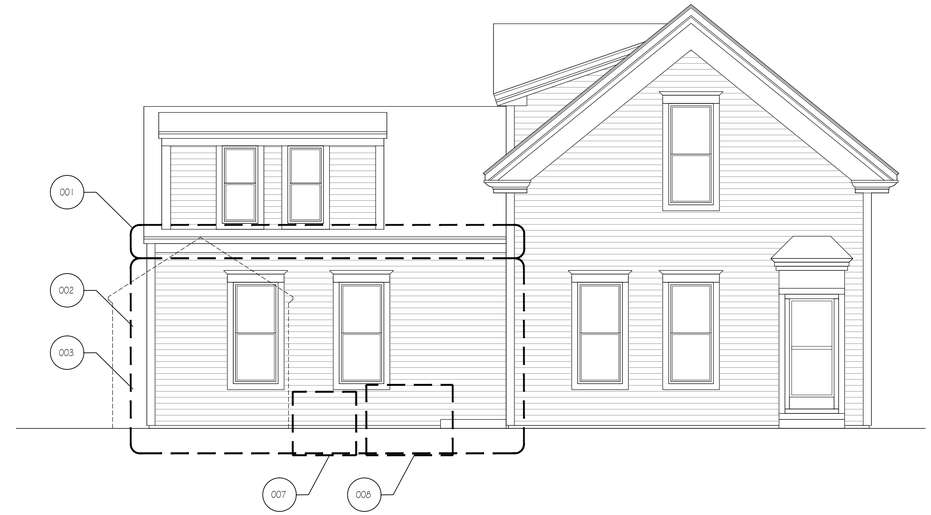


EXISTING NORTHWEST ELEVATION (BEHIND GARAGE)
SCALE: 1/4"=1'-0"

PROPERTY OF

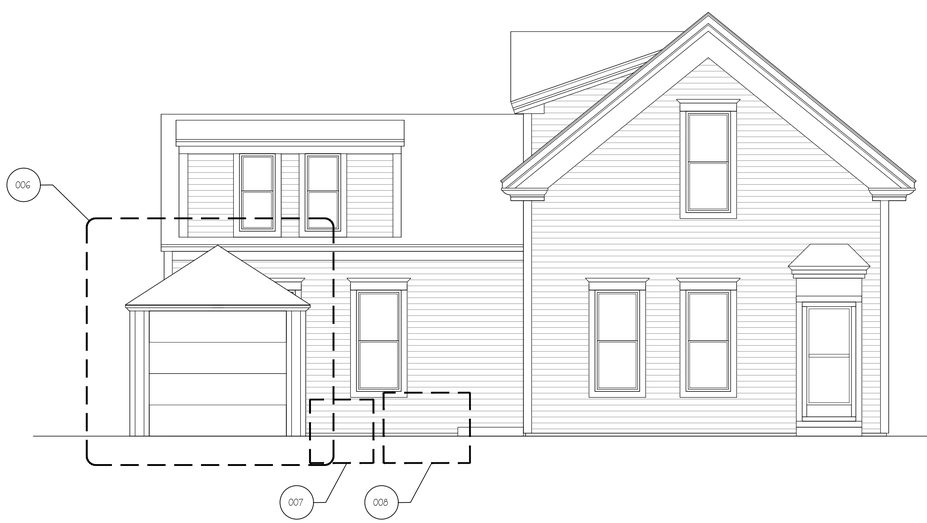15 Presnell Street, Portland, ME 04102

STATE OF MAINE
ERIC N. GONDAHL
No. 3328
LICENSED
PROFESSIONAL ENGINEER
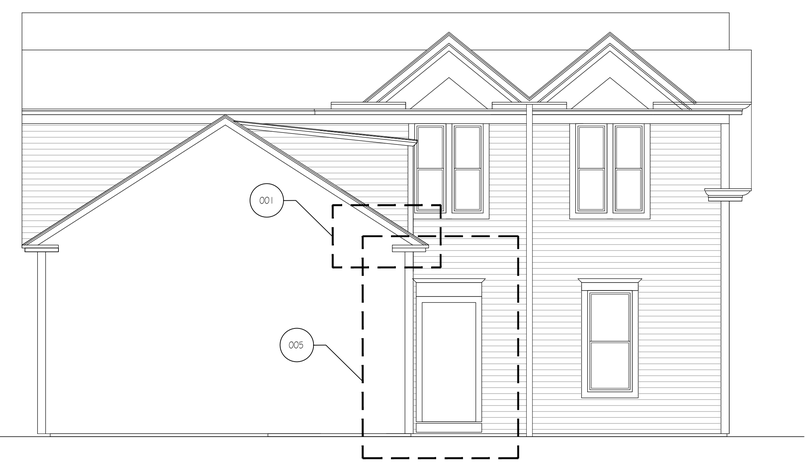
# Remodel
33 Vesper Street
Portland, ME

| DATE | NO | REMARKS | BY |
|---|---|---|---|
| 06-20-17 | A | Issued for Permit | JJO |
| 08-02-17 | B | Revised per COE comments | JJO |

CODE: IRC 2009
TOWN Portland
DATE: 06-19-2017
SCALE: As Noted
DRAWN: JJO
TITLE:
Plans
Elevations
Details
FILE:
SHEET:
A1-01