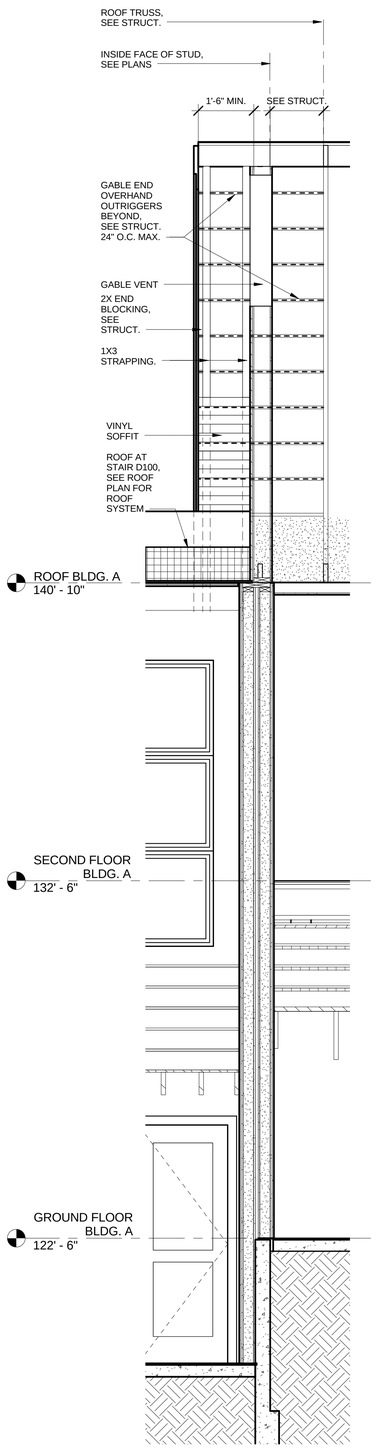

A5 FIRE SEPARATION WALL SECTION
1/2" = 1'-0"

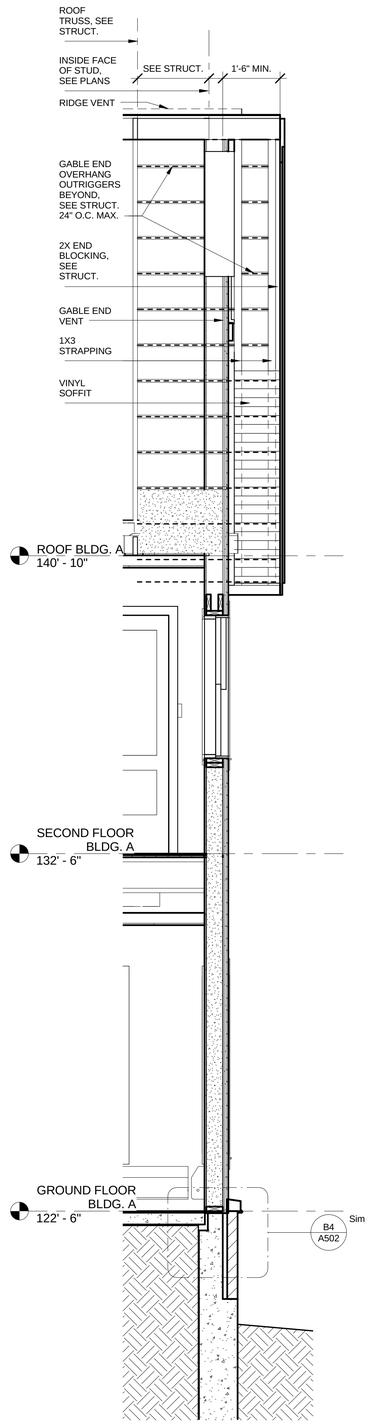

A4 WALL SECTION @ 3BR
1/2" = 1'-0"

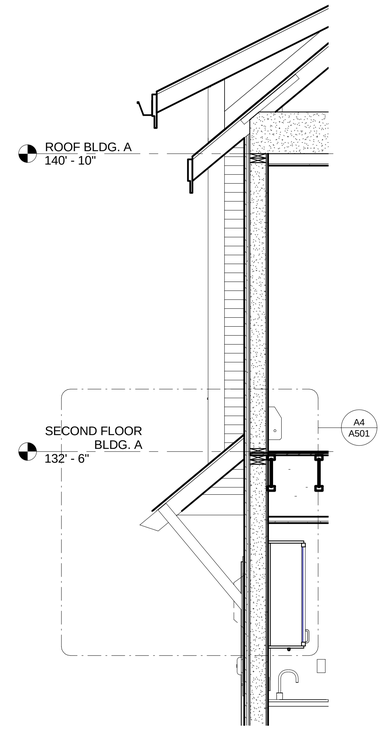

C3 WALL SECTION AT BEDRM BAY WDW - 2
1/2" = 1'-0"

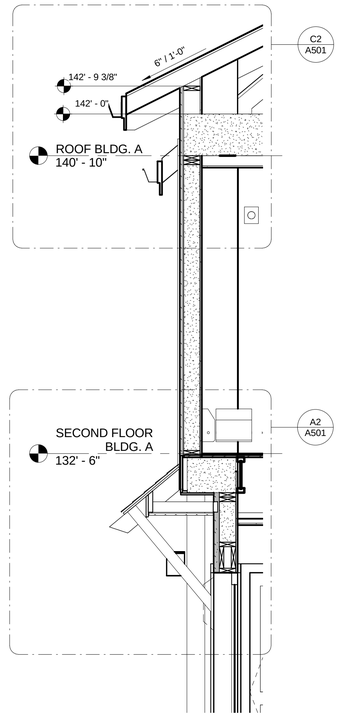

C2 WALL SECTION AT BEDRM BAY WDW - 1
1/2" = 1'-0"

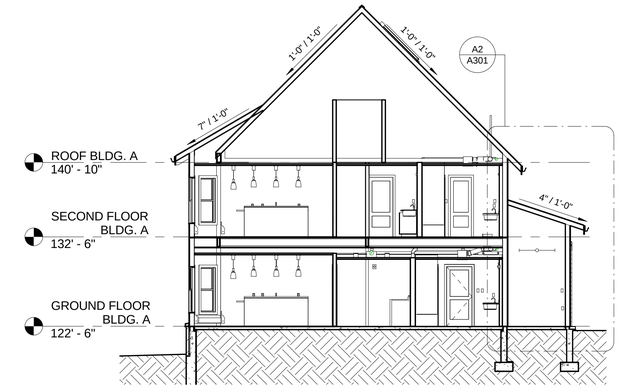

D1 LATITUDINAL SECTION 1
1/8" = 1'-0"

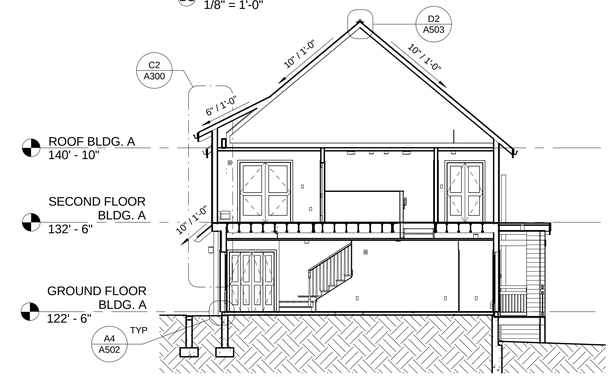

C1 LATITUDINAL SECTION 2
1/8" = 1'-0"

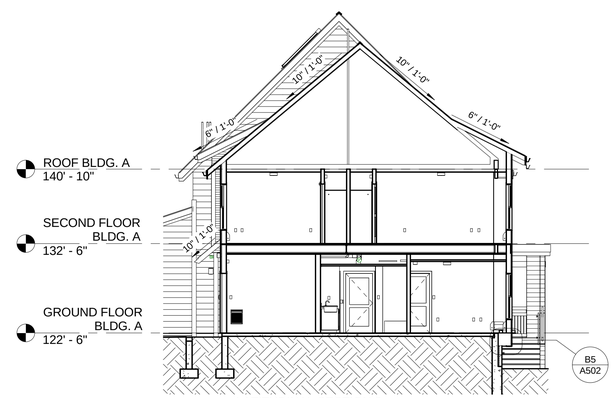

B1 LATITUDINAL SECTION 3
1/8" = 1'-0"

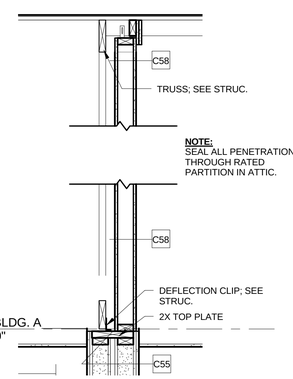

A3 RATED PARTITION @ ATTIC
3/4" = 1'-0"

A2 LONGITUDINAL SECTION 1
1/8" = 1'-0"

PDT ARCHITECTS
49 DARTMOUTH STREET
PORTLAND, MAINE 04101
207-775-1059
www.pdtarchs.com

COPYRIGHT 2012
PDT Architects
Reuse or reproduction of the contents of this document is not permitted without written permission of PDT Architects.

ADAMS SCHOOL REDEVELOPMENT

Portland, Maine

LICENSED ARCHITECT ALAN G. KUNIHOLM No. 2133 STATE OF MAINE

JOB NO.
08-056

DRWN. CHK
Checker

SCALE:
As indicated

ISSUE
5 MARCH 2012

TITLE
BUILDING & WALL SECTIONS

SHEET
A300