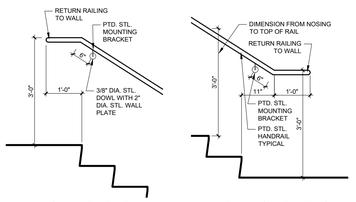

5 TYPICAL RAILING DETAILS
1/2" = 1'-0"

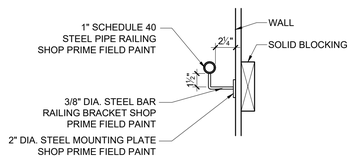

6 TYPICAL SECTION DETAIL OF HANDRAIL AT WALL
1/2" = 1'-0"

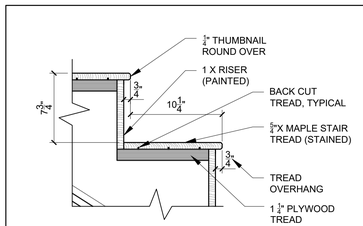

7 TYPICAL STAIR SECTION
1/2" = 1'-0"

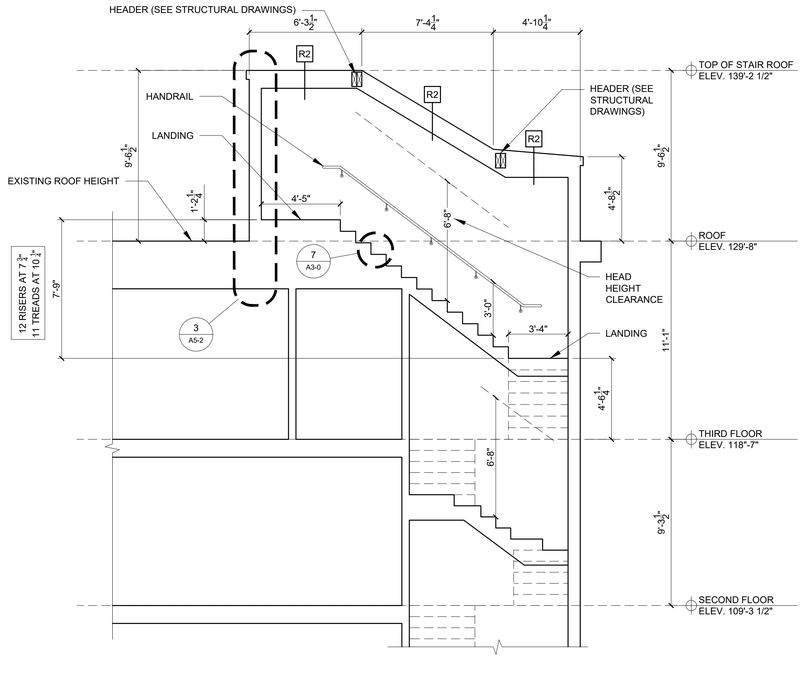

1 STAIR SECTION
1/2" = 1'-0"

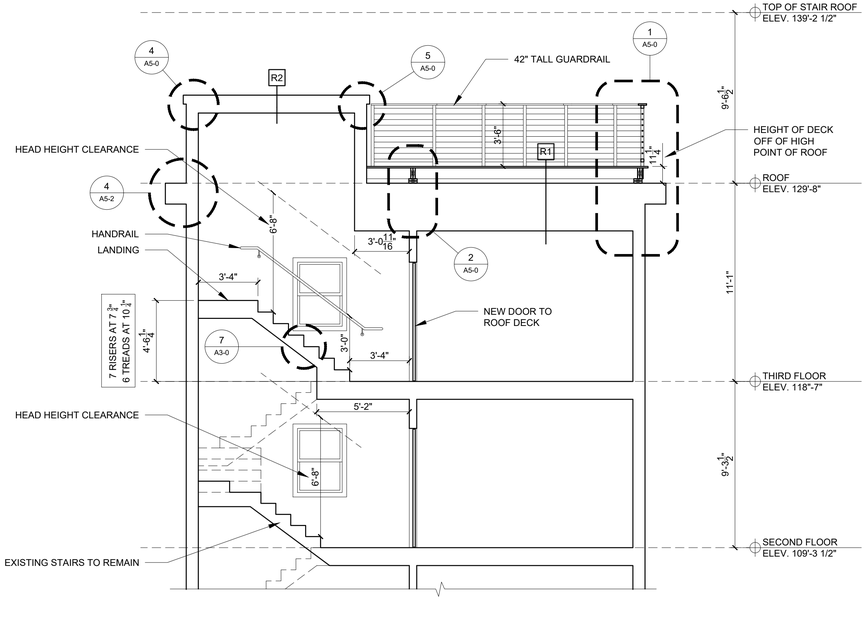

2 STAIR SECTION
1/2" = 1'-0"

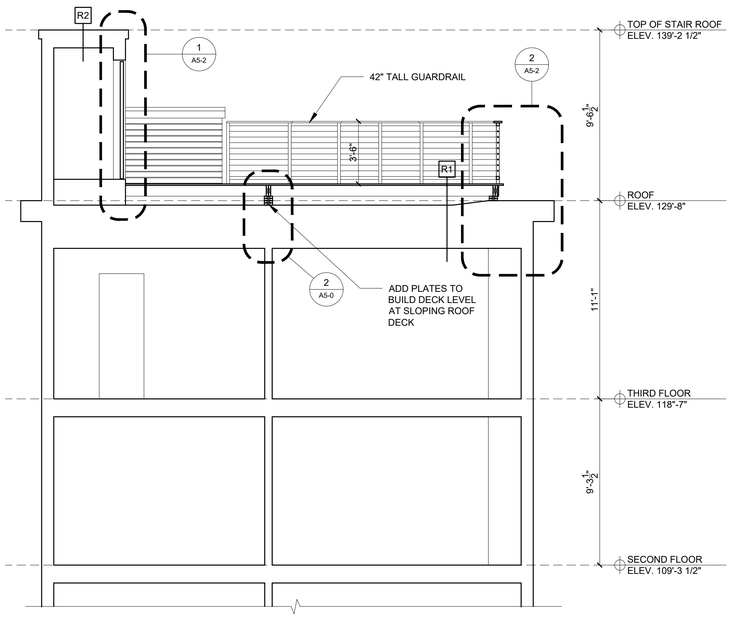

4 STAIR SECTION
1/2" = 1'-0"

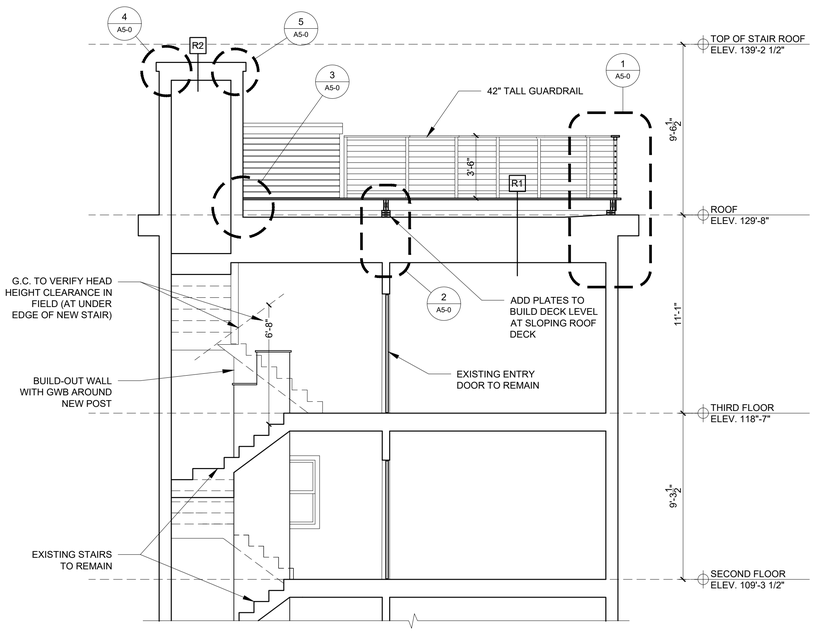

3 STAIR SECTION
1/2" = 1'-0"

REGISTERED ARCHITECT
RYAN J. SENATORE
No. 3322
STATE OF MAINE

© 2017 RYAN SENATORE ARCHITECTURE

ROOF DECK ADDITION

42 VESPER STREET
PORTLAND, MAINE

RSA

RYAN SENATORE
ARCHITECTURE
565 CONGRESS STREET
PORTLAND, MAINE 04101
207-650-6414
senatorearchitecture.com

CONSULTANTS:

STRUCTURAL:
Structural Integrity
77 Oak Street
Portland, ME 04101
207-774-4614

REVISIONS:

DATE:	10 APRIL 2017
PROJECT No.	1703
DRAWN BY:	RRT
CHECKED BY:	RJS
SCALE:	AS NOTED

SHEET TITLE:
SECTIONS

A3-0