


3 FRAMING/FOUNDATION PLAN
1/4" = 1'-0"

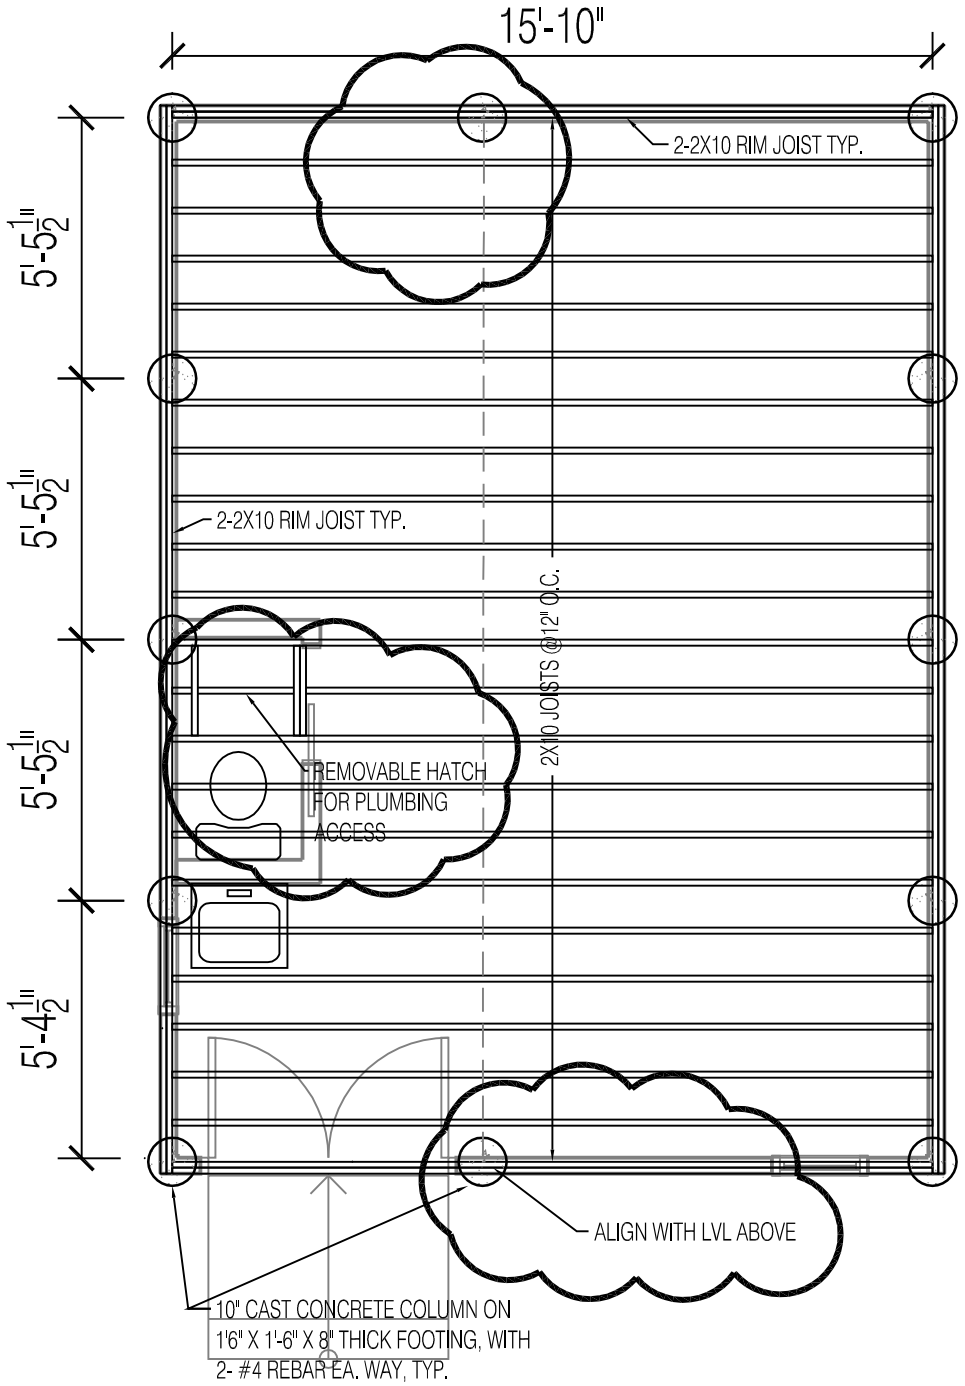


1 EXISTING PLAN
1/4" = 1'-0"




2 PROPOSED PLAN
1/4" = 1'-0"

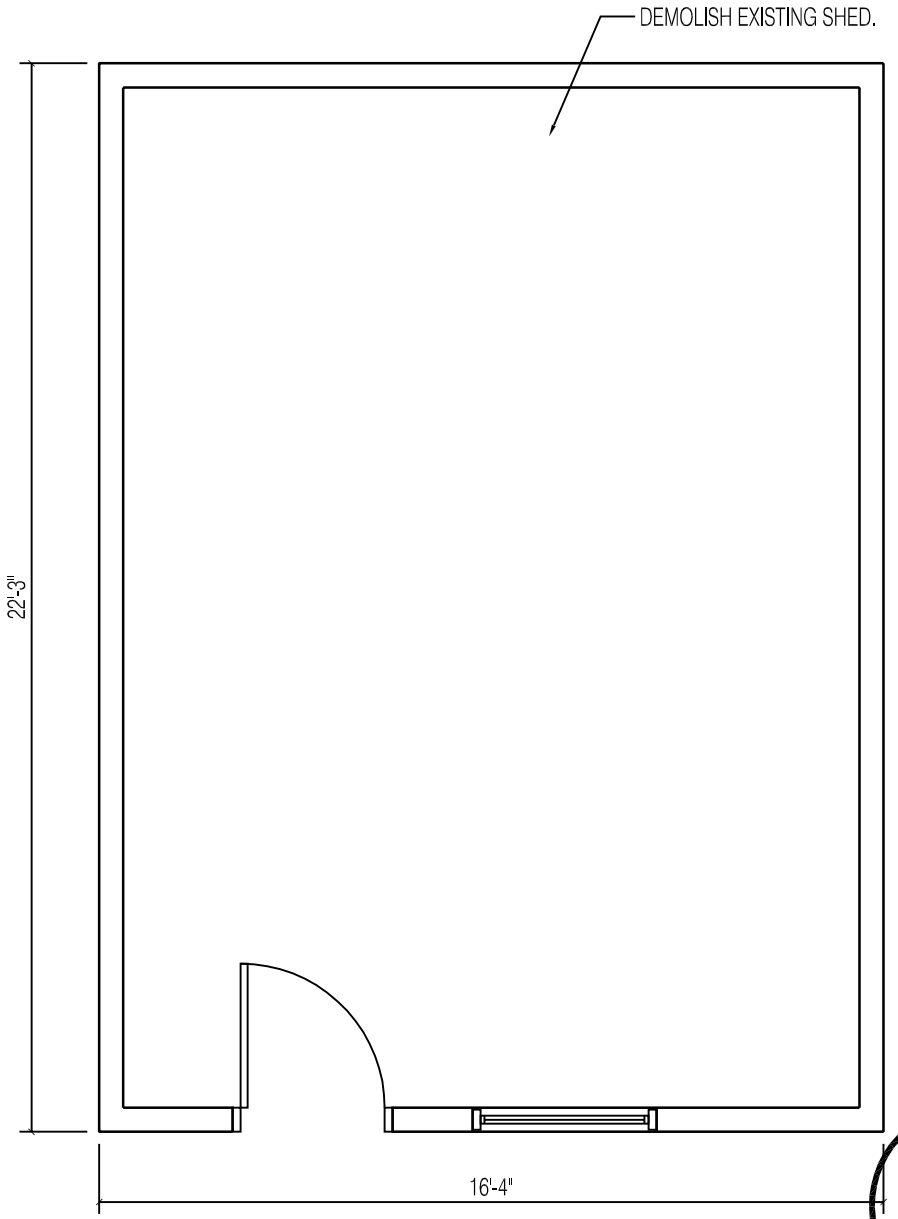


WALL TYPE "B" ONE HOUR WALL UL U305 SIM
1 1/2" = 1'-0"

0 2' 4' 8'

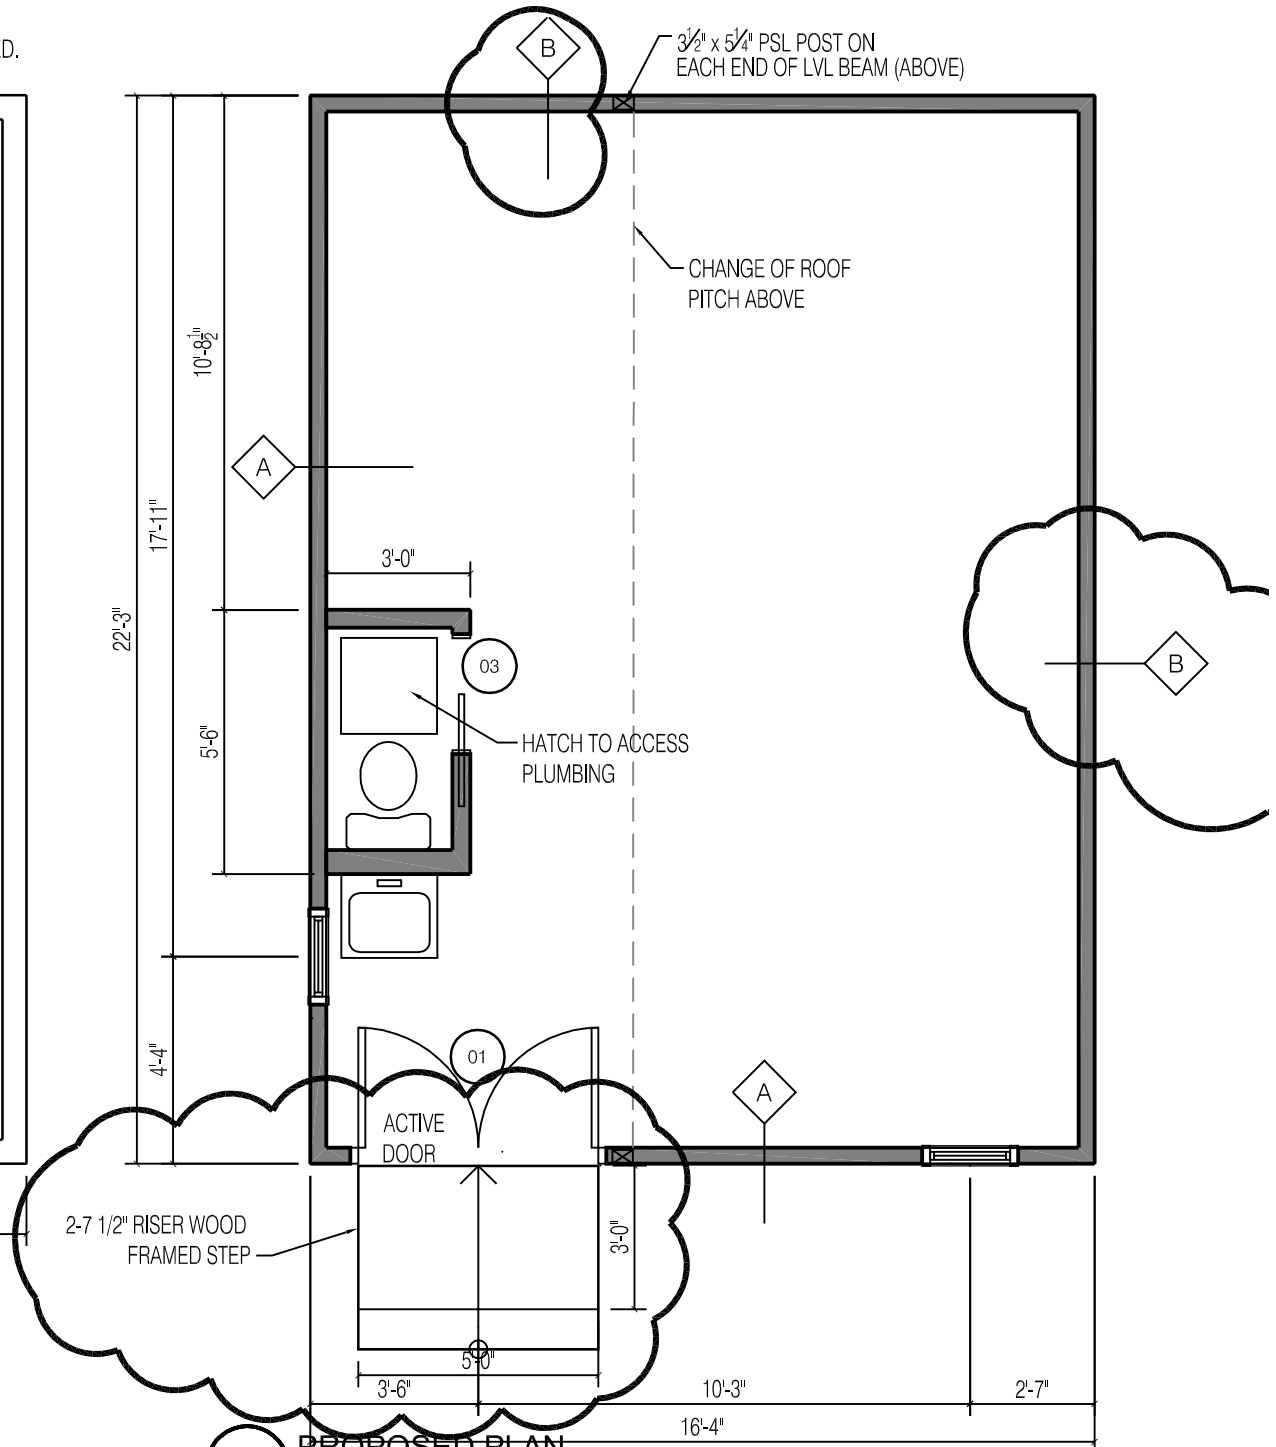SCALE: 1/4" = 1'-0"

N

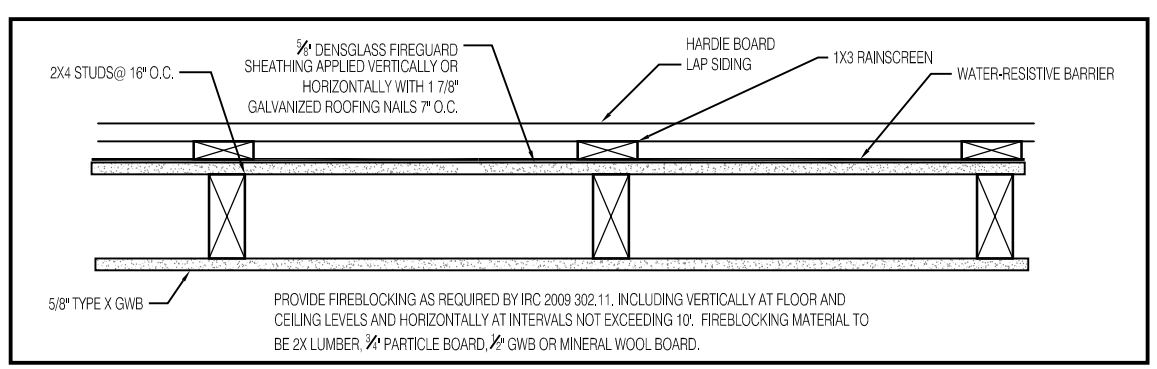DATE: 3.31.2015

DRAWN BY: BB

A-1.1

FIRST FLOOR PLAN

SANTOS STUDIO

PROSPECT
P&D
DESIGN
58 FORE ST. PORTLAND, ME
www.prospectdesign.me
T: 207 - 749 - 7400