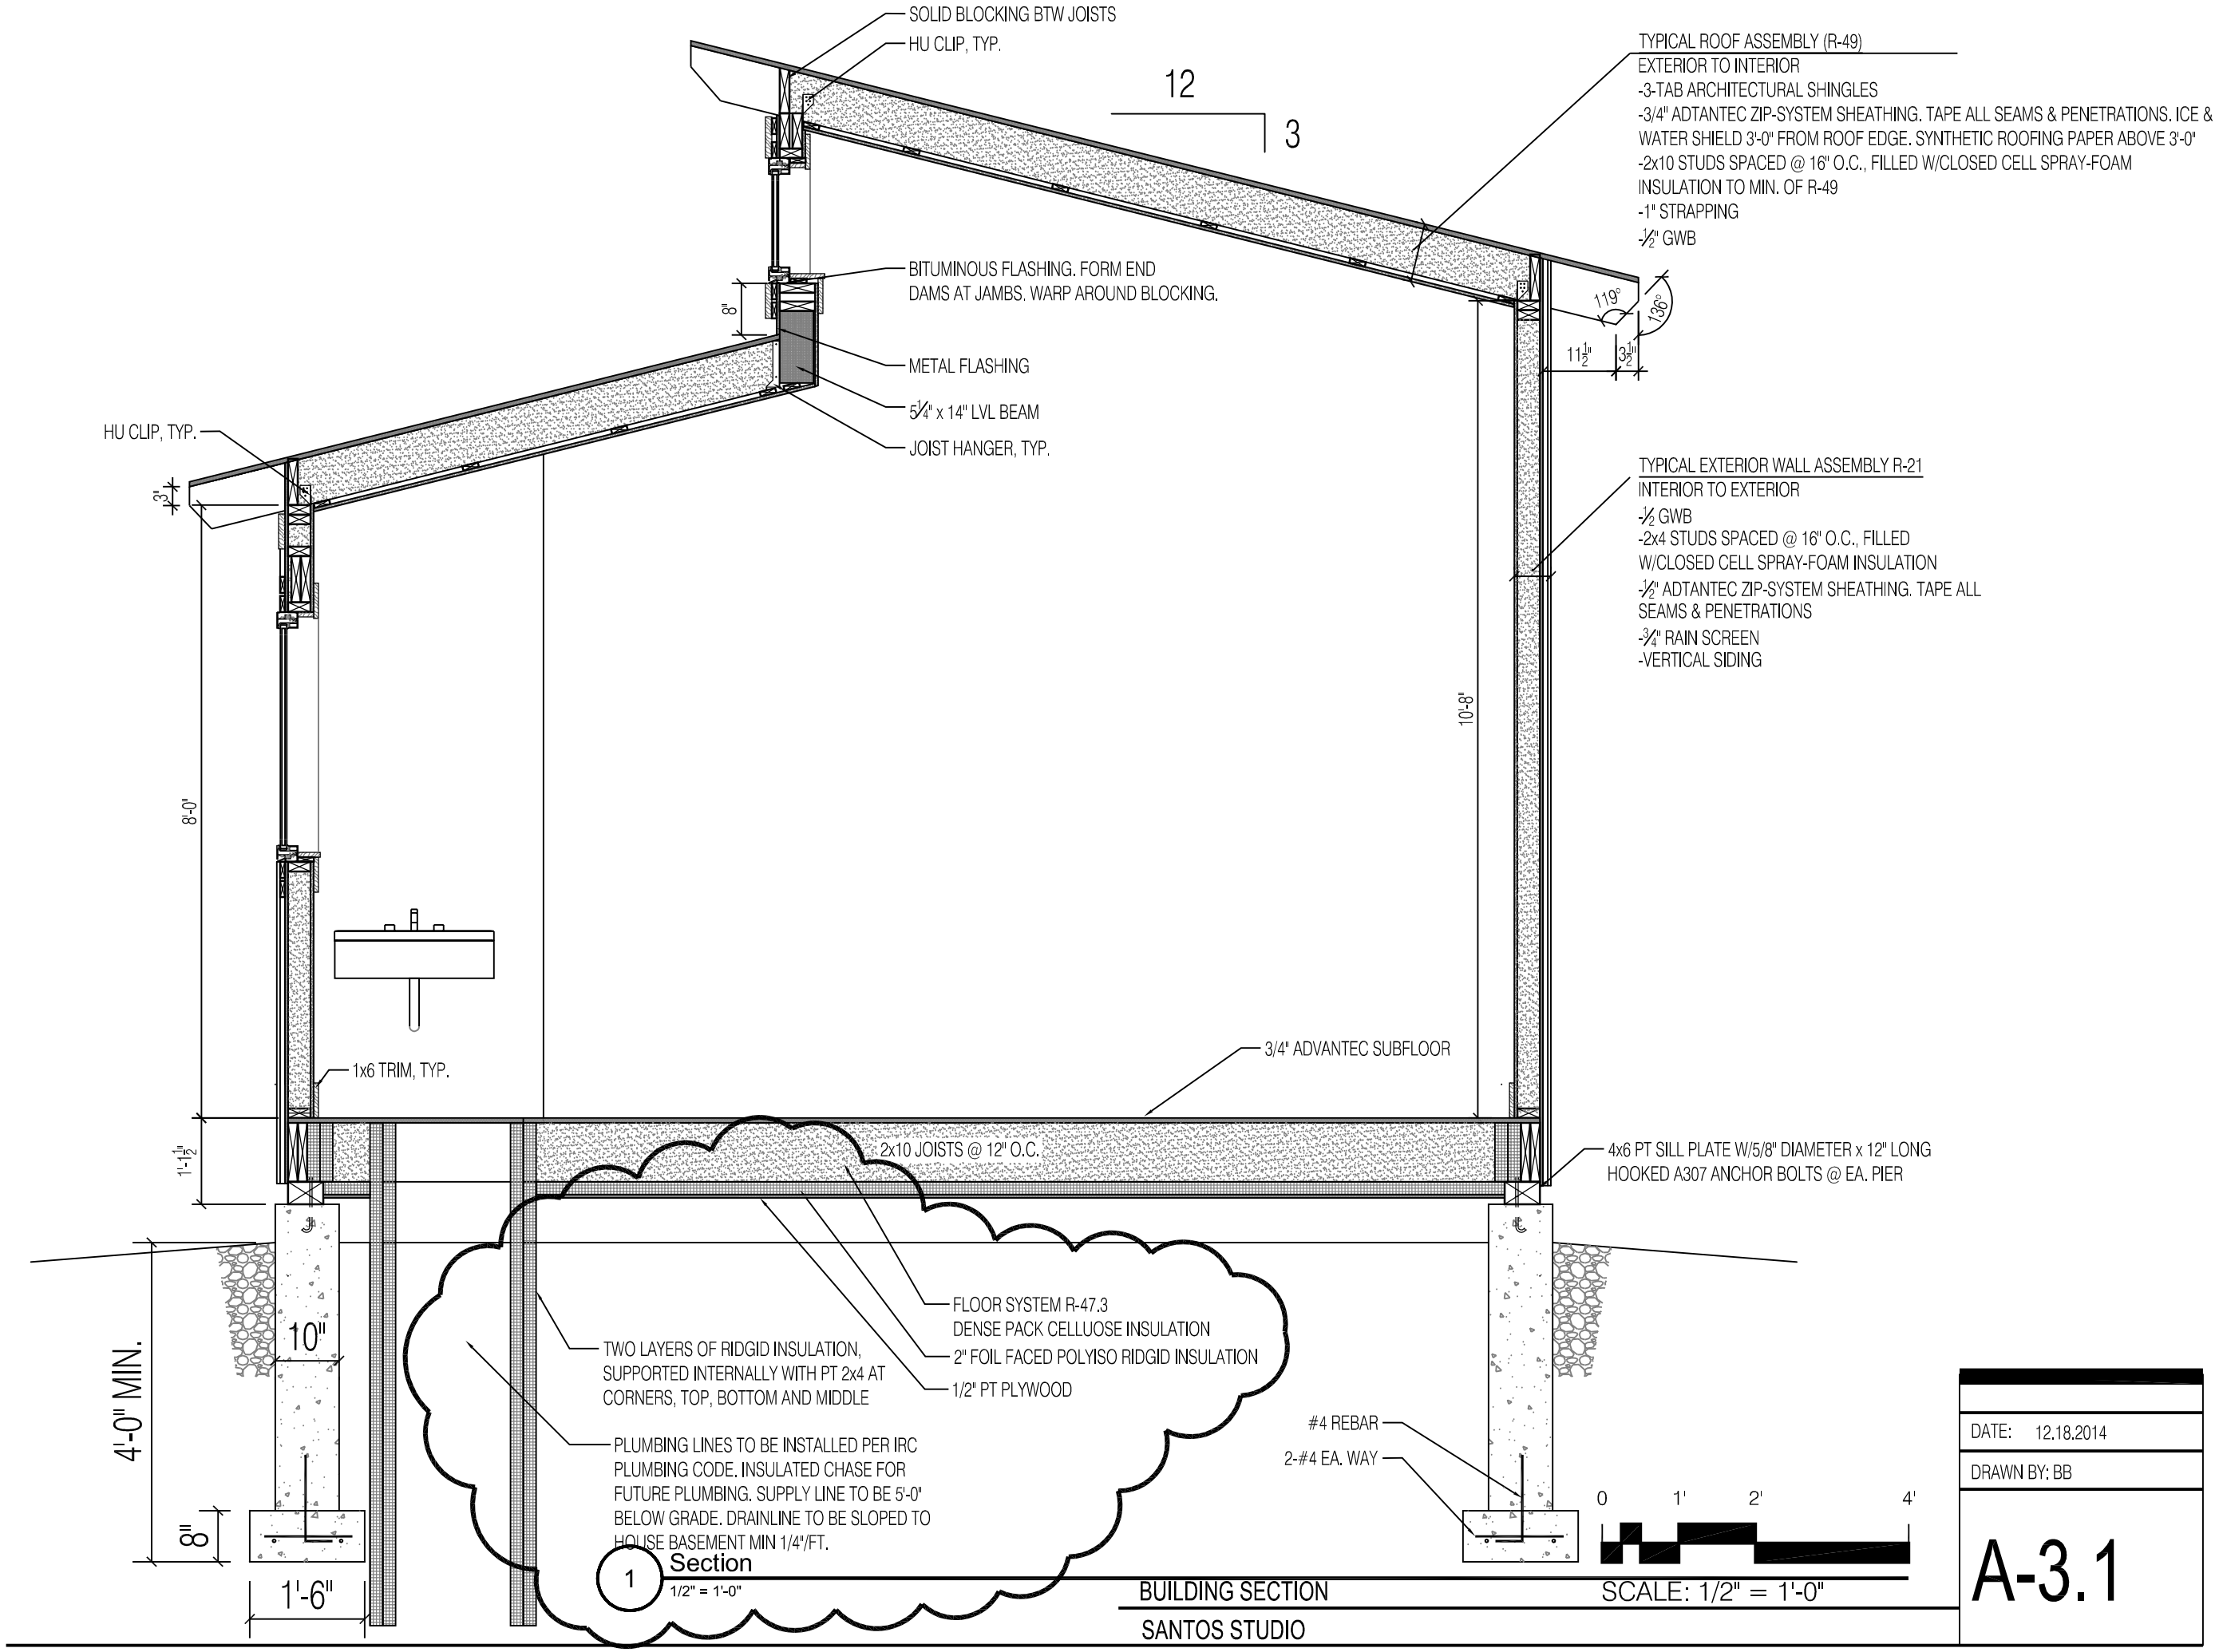

BUILDING SECTION

SCALE: 1/2" = 1'-0"

SANTOS STUDIO

DATE: 12.18.2014

DRAWN BY: BB

A-3.1

PROSPECT
DESIGN
58 FORE ST. PORTLAND, ME
www.prospectdesign.me
T: 207 - 749 - 7400