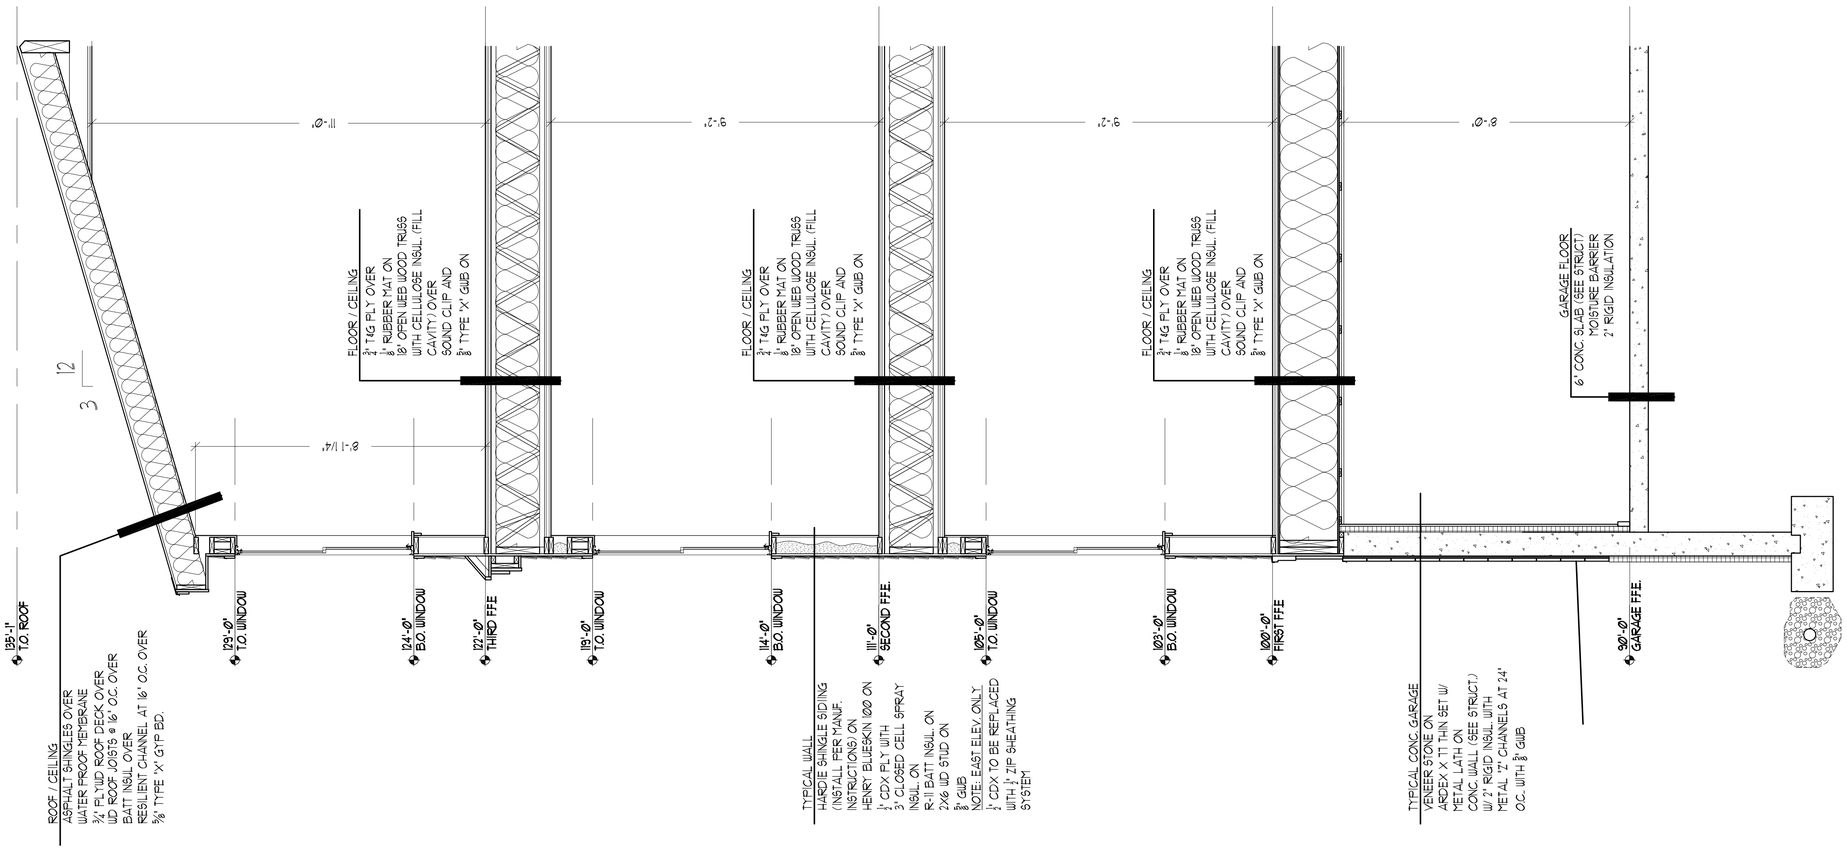

1 WALL SECTION
SCALE: 1/2" = 1'-0"
0 2'-0"

PORT CITY
ARCHITECTURE
65 NEWBURY STREET
PORTLAND, ME 04101
207.761.9000

REGISTERED ARCHITECT
ANDREW C. HYLAND
#2037
STATE OF MAINE

Consultants:

PERMIT SET

40 O'Brion St CONDOS

40 O'Brion Street
Portland, Maine

#	DATE	DESCRIPTION

Date Issued: OCTOBER 26, 2017
Project Number: 15030
Drawing Scale: AS NOTED

SECTIONS

Drawn By: JAP, TS
Checked By: ACH

A3.2

COPYRIGHT: Reuse or reproduction of the contents of this document is not permitted without written permission of PORT CITY ARCHITECTURE PA