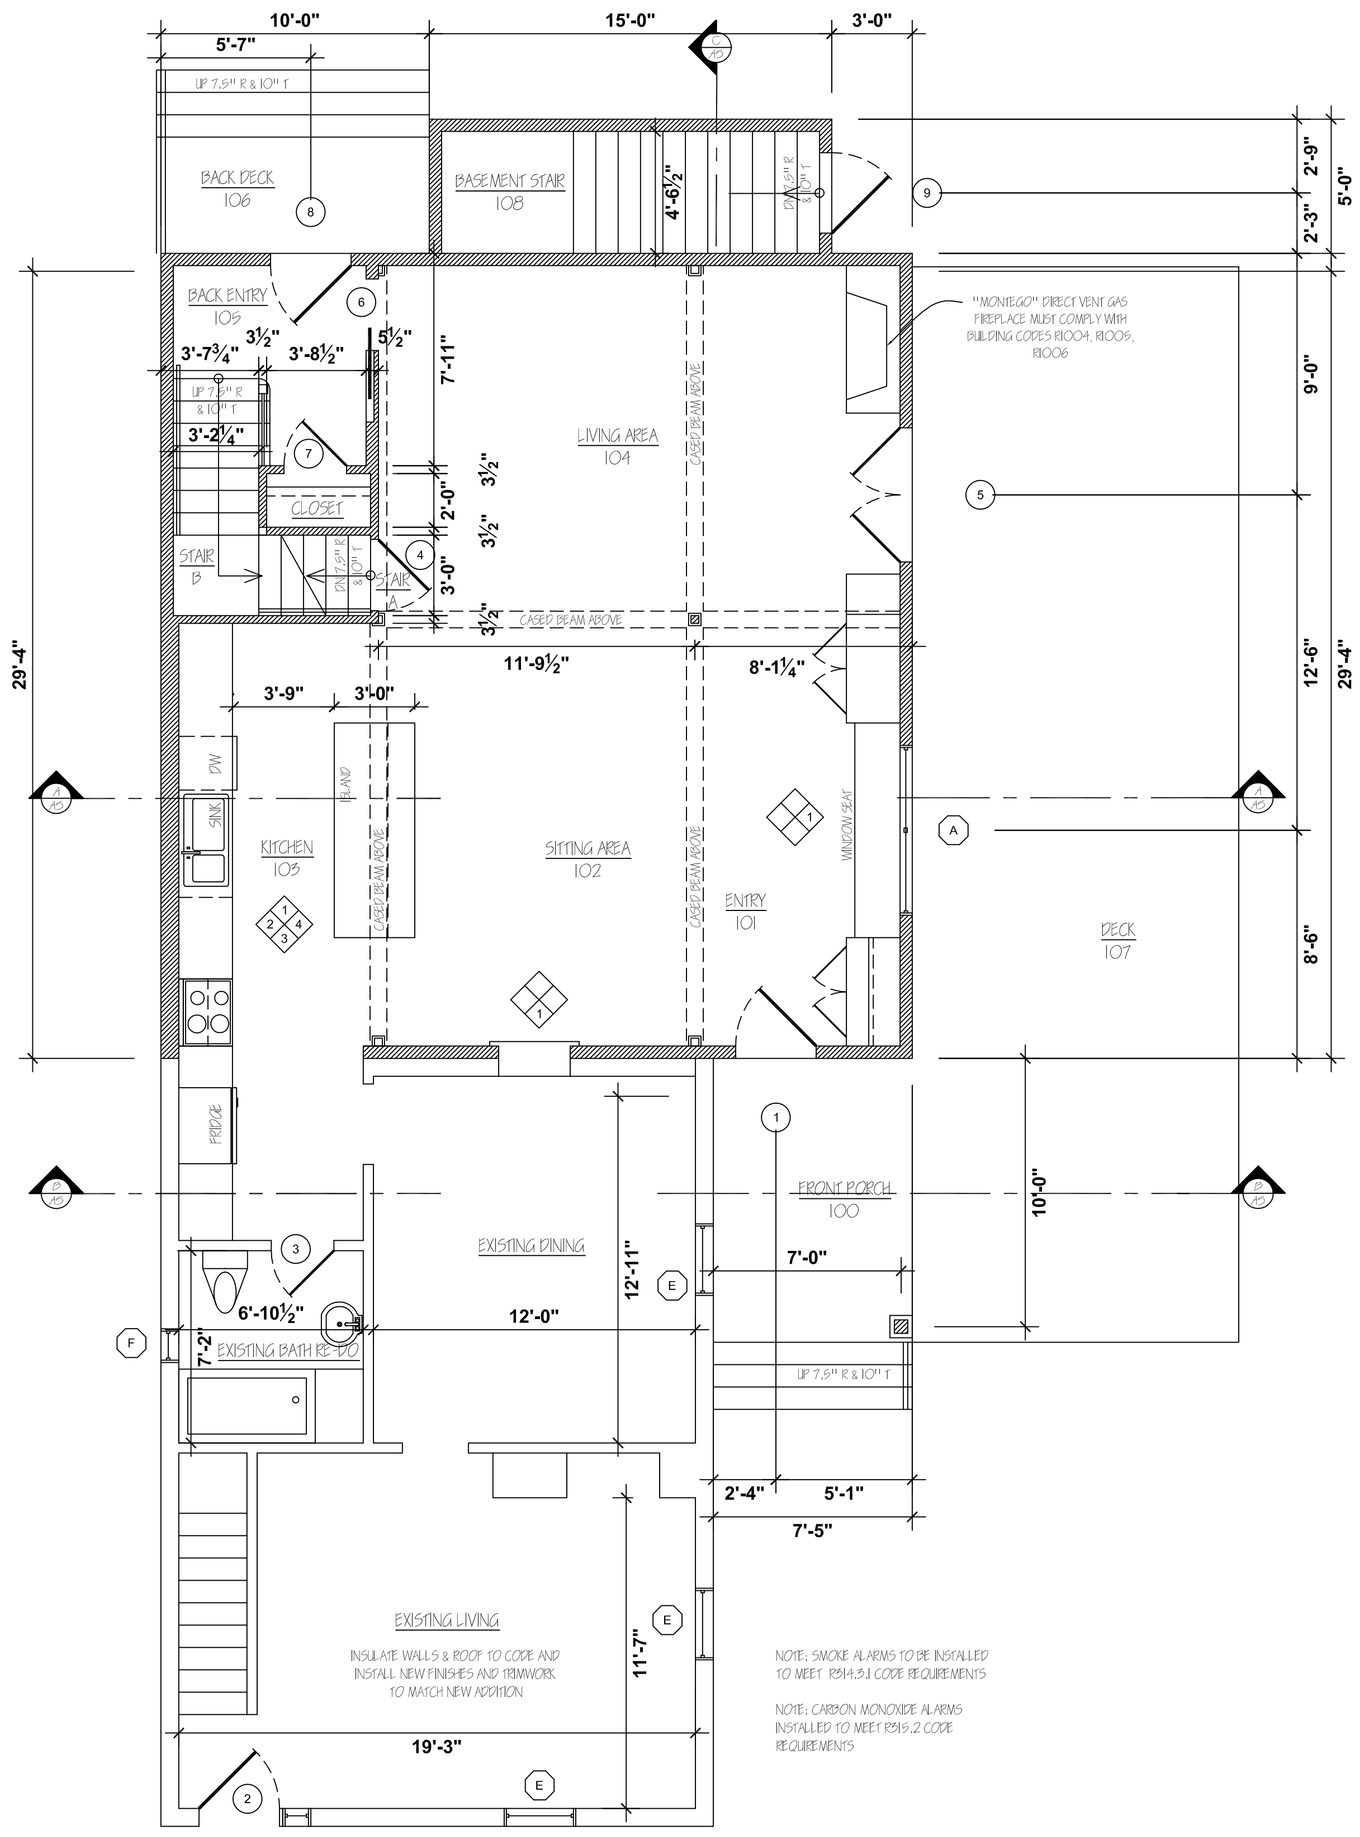

1ST FLOOR PLAN

SCALE: 1/4" = 1'-0"

LEGEND
NEW CONSTRUCTION
EXISTING TO REMAIN

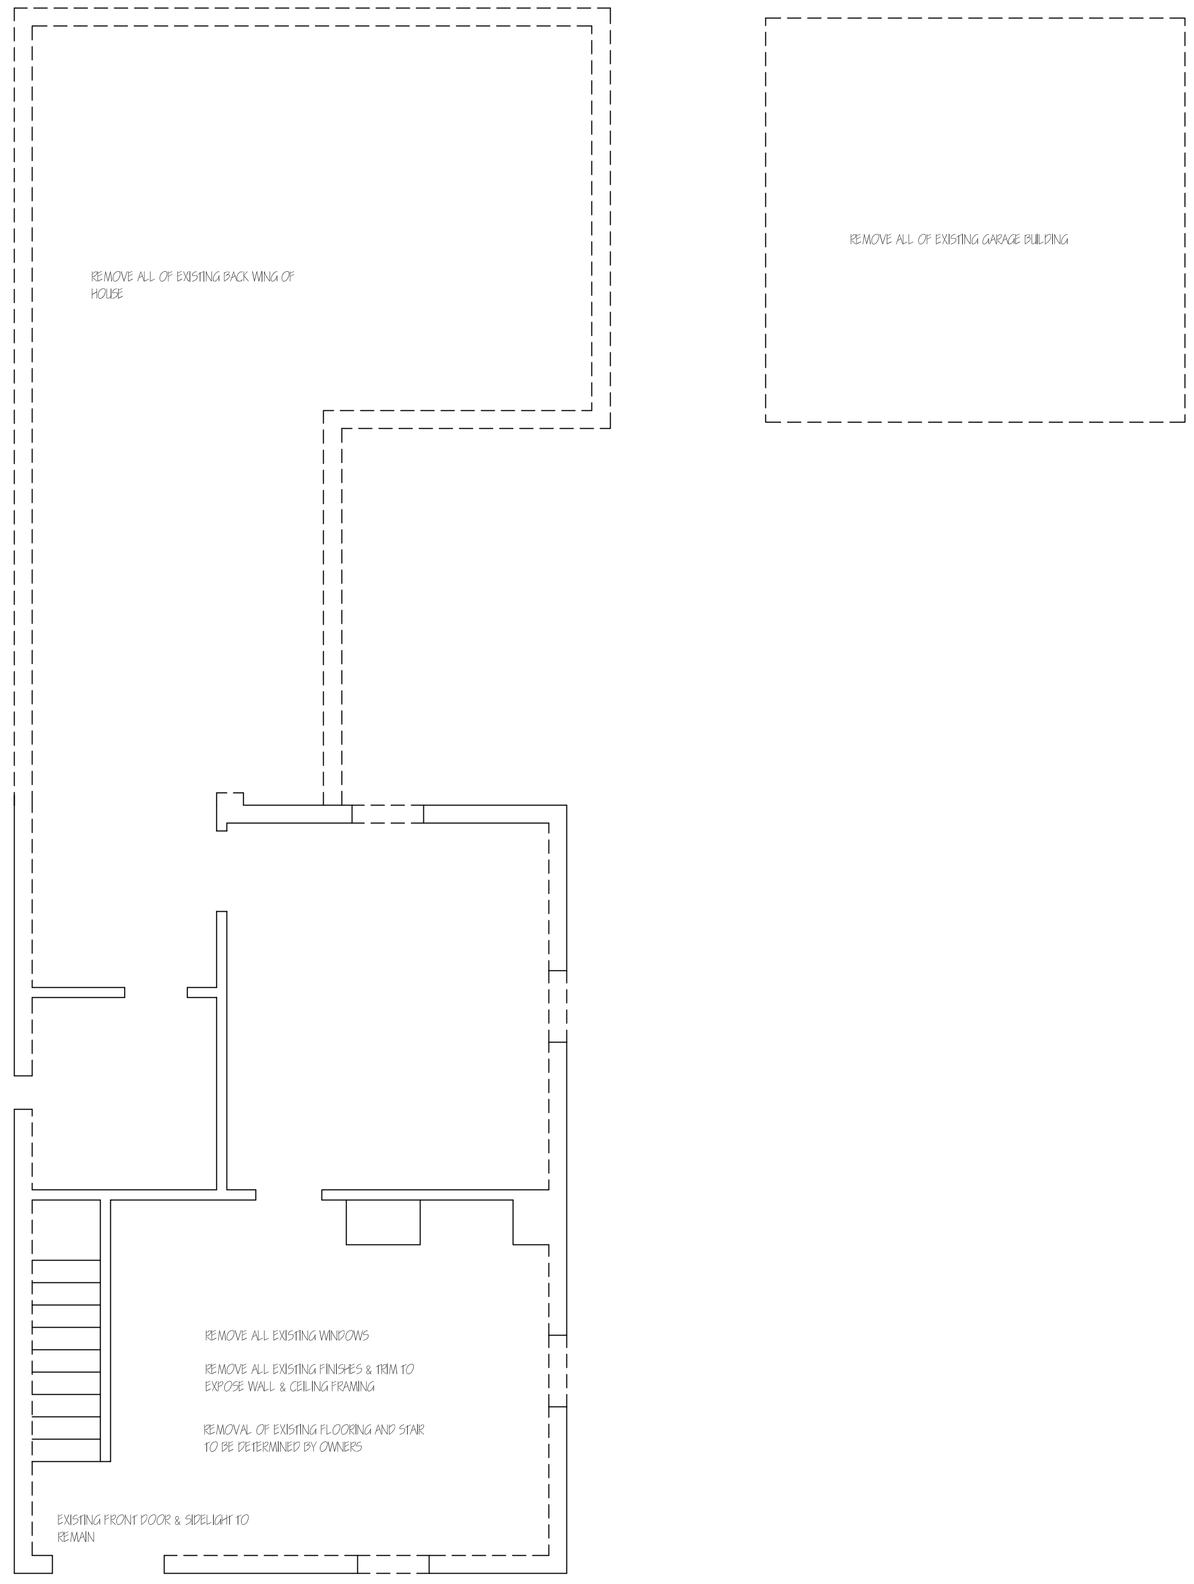

1ST FLOOR DEMOLITION PLAN

SCALE: 1/8" = 1'-0"

LEGEND
EXISTING TO BE REMOVED
EXISTING TO REMAIN

© 2008 RANDALL DESIGN

RANDALL DESIGN
architectural drafting & design
150 morrells mill rd. * n. berwick, me. 03906
207-651-6844 drandall@randalldesignme.com

CAVANAUGH RESIDENCE ADDITION

39 MUNJOY STREET PORTLAND, MAINE

Revisions:
FEB 13, 2017
APR 13, 2017
APR 19, 2017

Date: JAN 3, 2017
Drawn By: DGR
Scale: as shown
File: ----

Drawing Title:
1ST FLOOR PLANS

Drawing Number:
A1