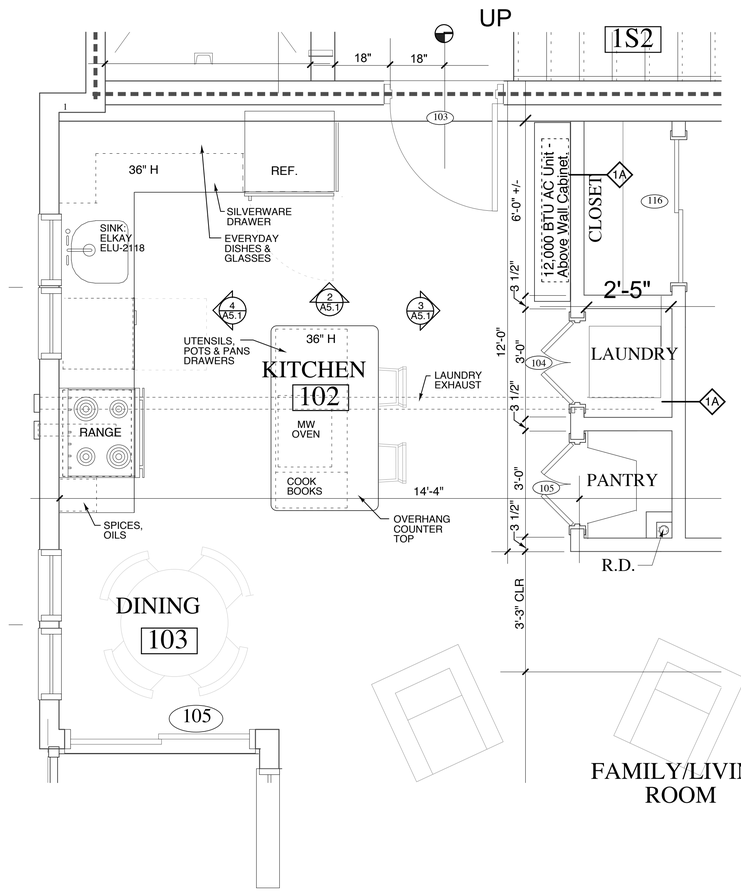

1 KITCHEN PLAN
SCALE: 1/2" = 1'-0"

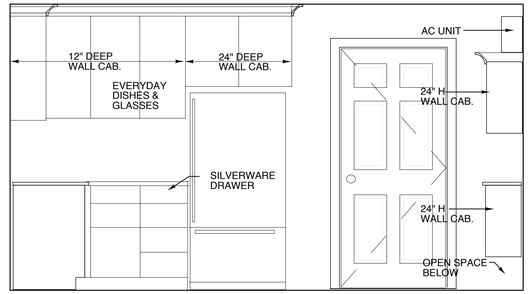

2 KITCHEN - WEST ELEVATION
SCALE: 1/2" = 1'-0"

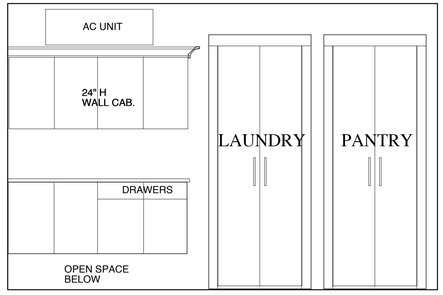

3 KITCHEN - NORTH ELEVATION
SCALE: 1/2" = 1'-0"

4 KITCHEN - SOUTH ELEVATION
SCALE: 1/2" = 1'-0"

DAVID HEMBRE - ARCHITECT, INC.
45 EXCHANGE STREET
PORTLAND, MAINE 04101
(207) 699-2688

ISSUED FOR:

DATE	
12/18/05	FOR RECORD
12/05/05	DESIGN LAYOUT

WILSON HEIGHTS CONDOMINIUMS
WILSON STREET
PORTLAND MAINE
DHA PROJ. # 20409

KITCHEN
SCALE: 1/2"=1'-0"

A5.1
DRAWING NO.