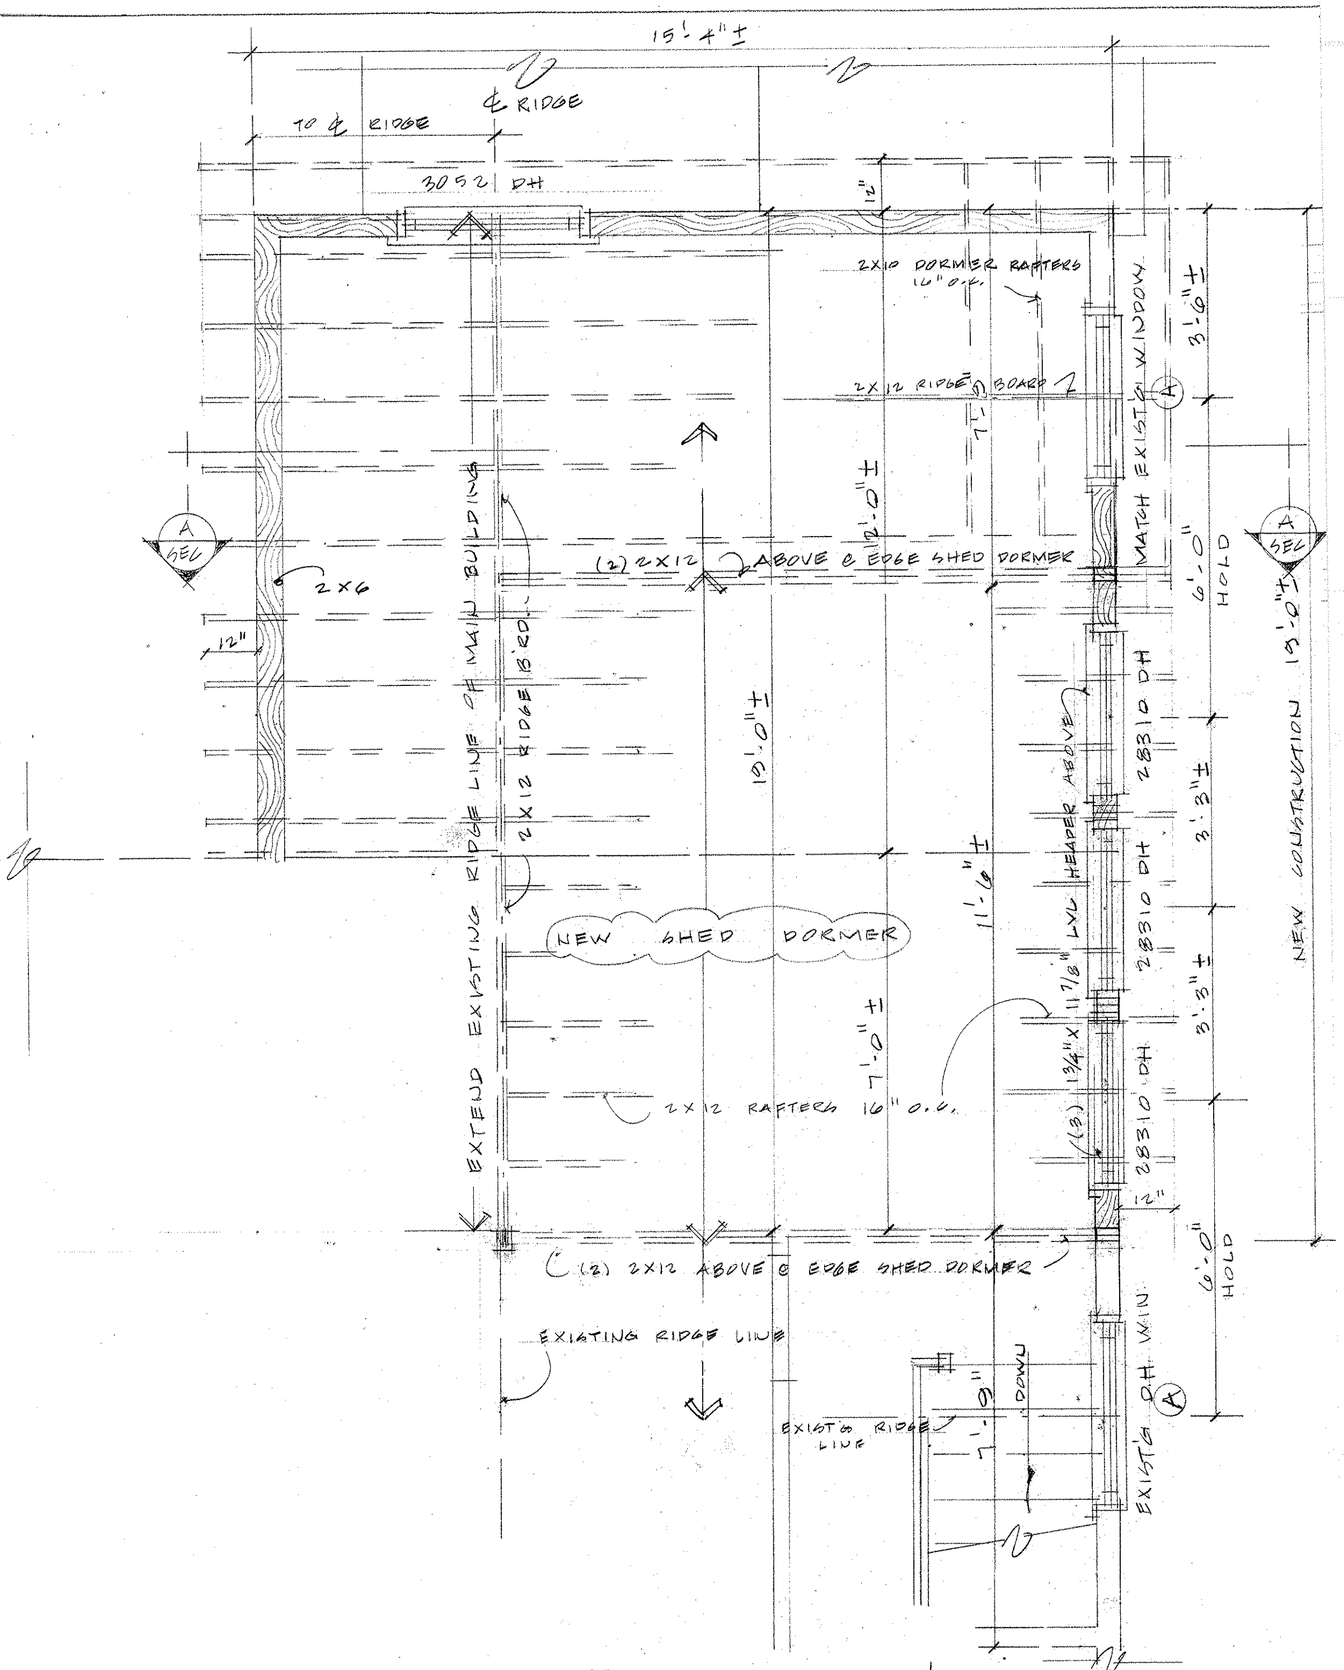

FLOOR PLAN / ROOF FRM'G. PLAN

1/2" = 1'-0"

NOTE:

1. CONTRACTOR SHALL VERIFY ALL INFORMATION SHOWN ON THIS PLAN PRIOR TO START OF CONSTRUCTION.
2. 1 HR. FIRERATING ON INT. & EXT. OF WALLS THAT ARE WITHIN 3'-0" OF ABUTTING STRUCTURES.