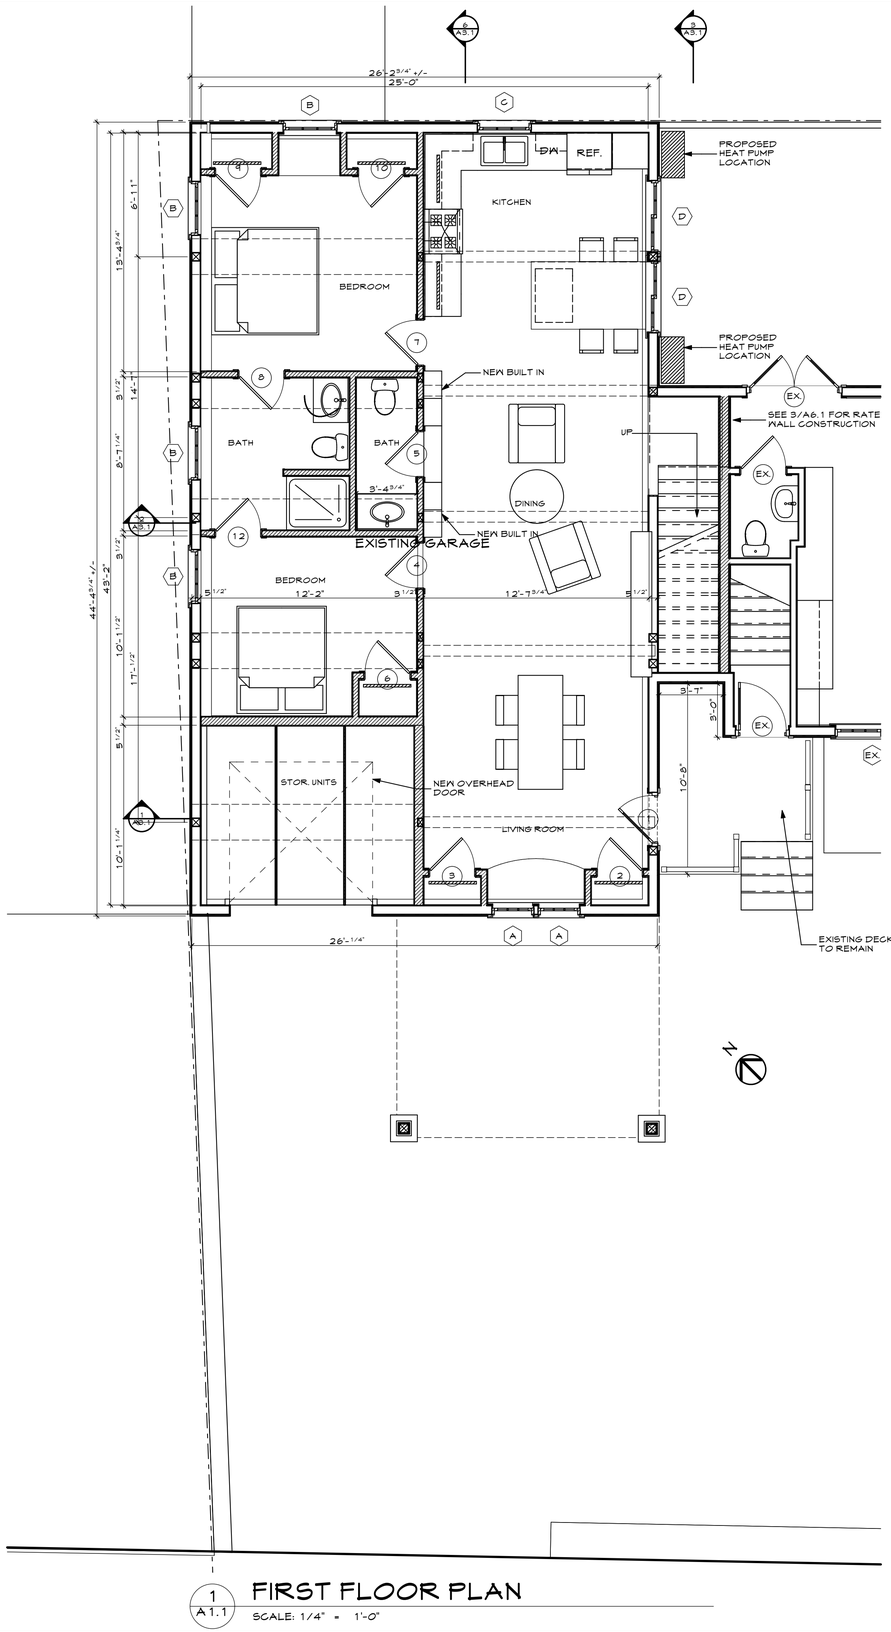

1 A1.1 FIRST FLOOR PLAN

SCALE: 1/4" = 1'-0"

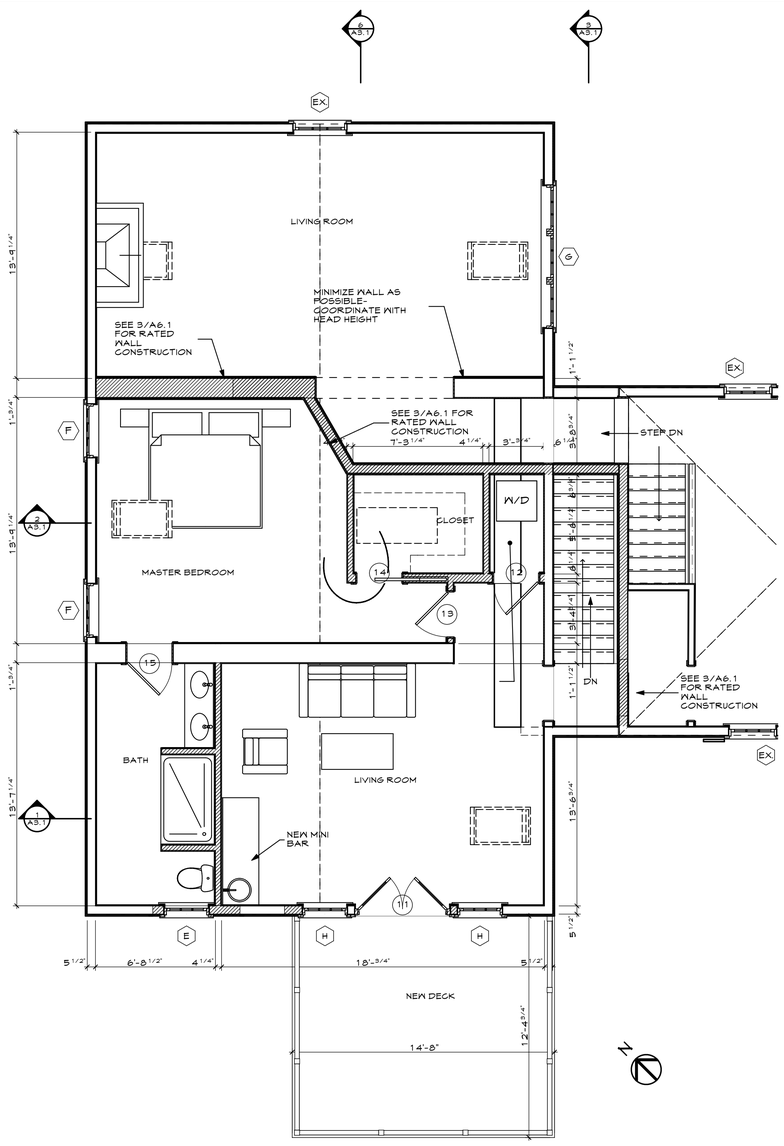

NOTE: ENTIRE STRUCTURE WILL BE PROTECTED WITH CODE COMPLIANT SPRINKLER SYSTEM PER 2016 NFPA 13R

2 A1.1 SECOND FLOOR PLAN

SCALE: 1/4" = 1'-0"

22 EASTERN PROM

PORTLAND, ME

22 EASTERN PROMENADE

WHIPPLE CALLENDER ARCHITECTS

136 PLEASANT AVE.
PORTLAND, ME 04103
P 207.775.2696
F 207.775.3631
www.whipplecallender.com

MARK	DATE	DESCRIPTION

DATE: 11/7/17
CHECKED BY: JAD
DRAWN BY: CLBC
JOB: EAP 2017
SHEET TITLE: FLOOR PLANS

A1.1

THIS DRAWING IS AN INSTRUMENT OF SERVICE AND SHALL REMAIN THE PROPERTY OF WHIPPLE CALLENDER ARCHITECTS. IT SHALL NOT BE USED FOR ANY OTHER PURPOSE THAT FOR WHICH IT IS SPECIFICALLY FURNISHED

A1.1 FLOOR PLANS : Plotted on 11/7/17 at 1:45 PM by Joe Delaney. File Path: /Volumes/WCA Expansion Drive/ WCA Projects/2017 Projects/EAP 22 Eastern Prom/EAP ArchiCAD Models/EAP Model v20 07_31_17.pln