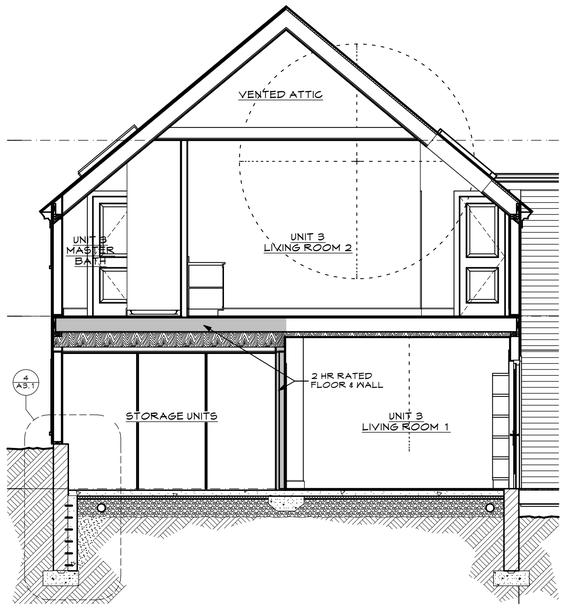

1 A3.1 BUILDING SECTION @ STORAGE

SCALE: 1/4" = 1'-0"

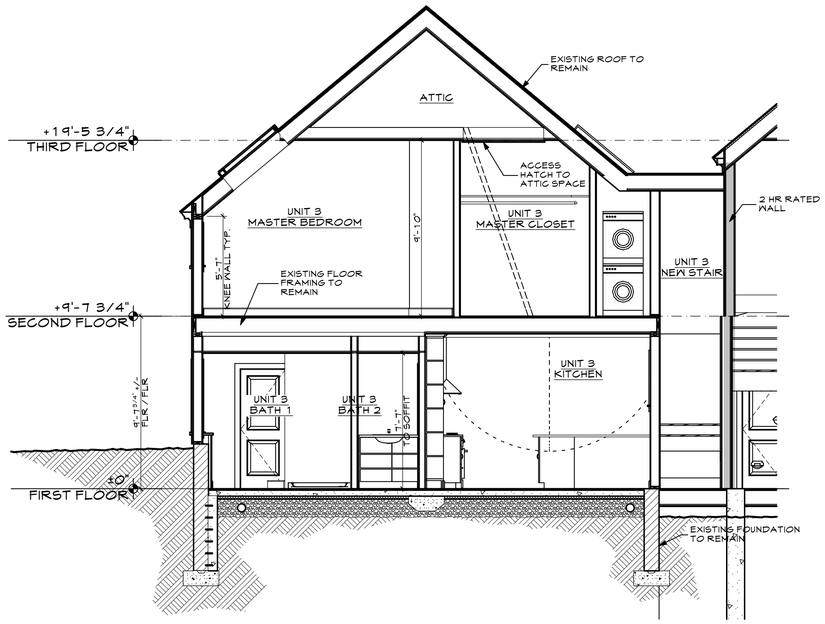

2 A3.1 BUILDING SECTION

SCALE: 1/4" = 1'-0"

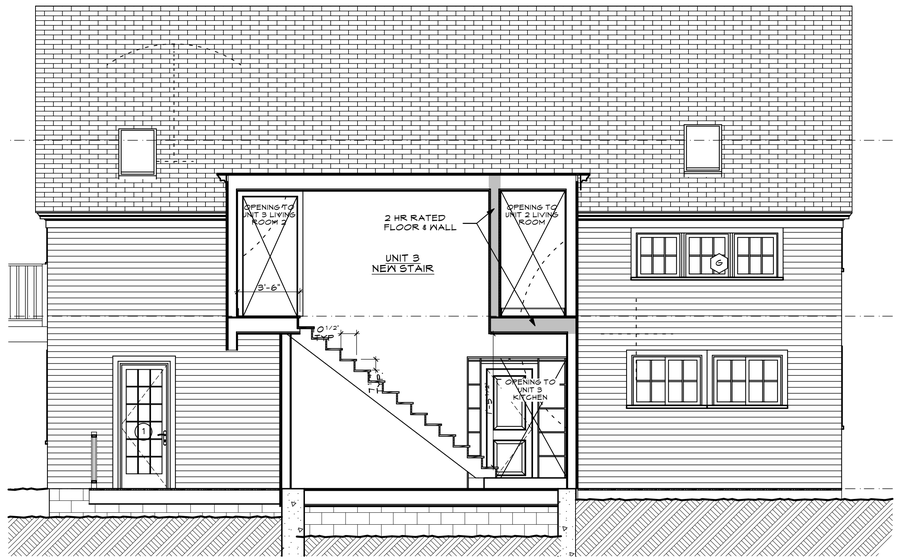

3 A3.1 BUILDING SECTION @ STAIRS

SCALE: 1/4" = 1'-0"

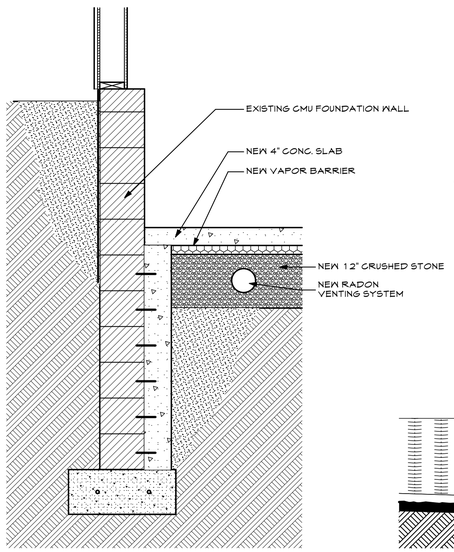

4 A3.1 FOUNDATION DETAIL

SCALE: 3/4" = 1'-0"

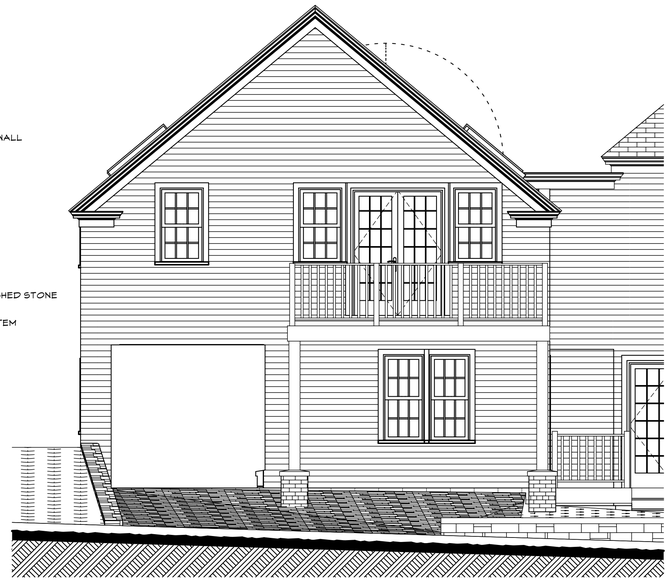

5 A3.1 FRONT ELEVATION

SCALE: 1/4" = 1'-0"

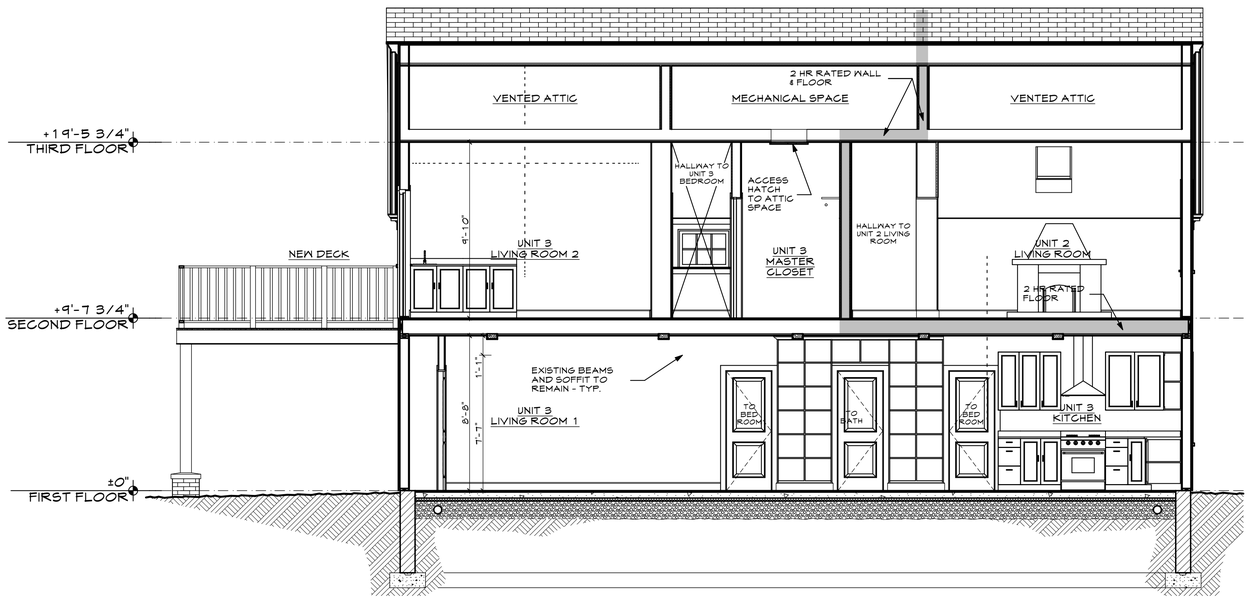

6 A3.1 BUILDING SECTION

SCALE: 1/4" = 1'-0"

THIS DRAWING IS AN INSTRUMENT OF SERVICE AND SHALL REMAIN THE PROPERTY OF WHIPPLE CALLENDER ARCHITECTS.
IT SHALL NOT BE USED FOR ANY OTHER PURPOSE THAT FOR WHICH IT IS SPECIFICALLY FURNISHED

22 EASTERN PROM

22 EASTERN PROMENADE PORTLAND, ME

WHIPPLE
CALLENDER
ARCHITECTS

136 PLEASANT AVE.
PORTLAND, ME 04103
P 207.775.2696
F 207.775.3631
www.whipplecallender.com

MARK	DATE	DESCRIPTION

DATE: 10/3/17
CHECKED BY: JAD
DRAWN BY: CLBC
JOB: EAP 2017
SHEET TITLE: ELEVATIONS & SECTIONS

A3.1

A3.1 ELEVATIONS & SECTIONS : Plotted on 10/3/17 at 11:54 AM by Joe Delaney. File Path: /Volumes/WCA Expansion Drive/ WCA Projects/2017 Projects/EAP 22 Eastern Prom/EAP ArchiCAD Models/EAP Model v20 07_31_17.pln