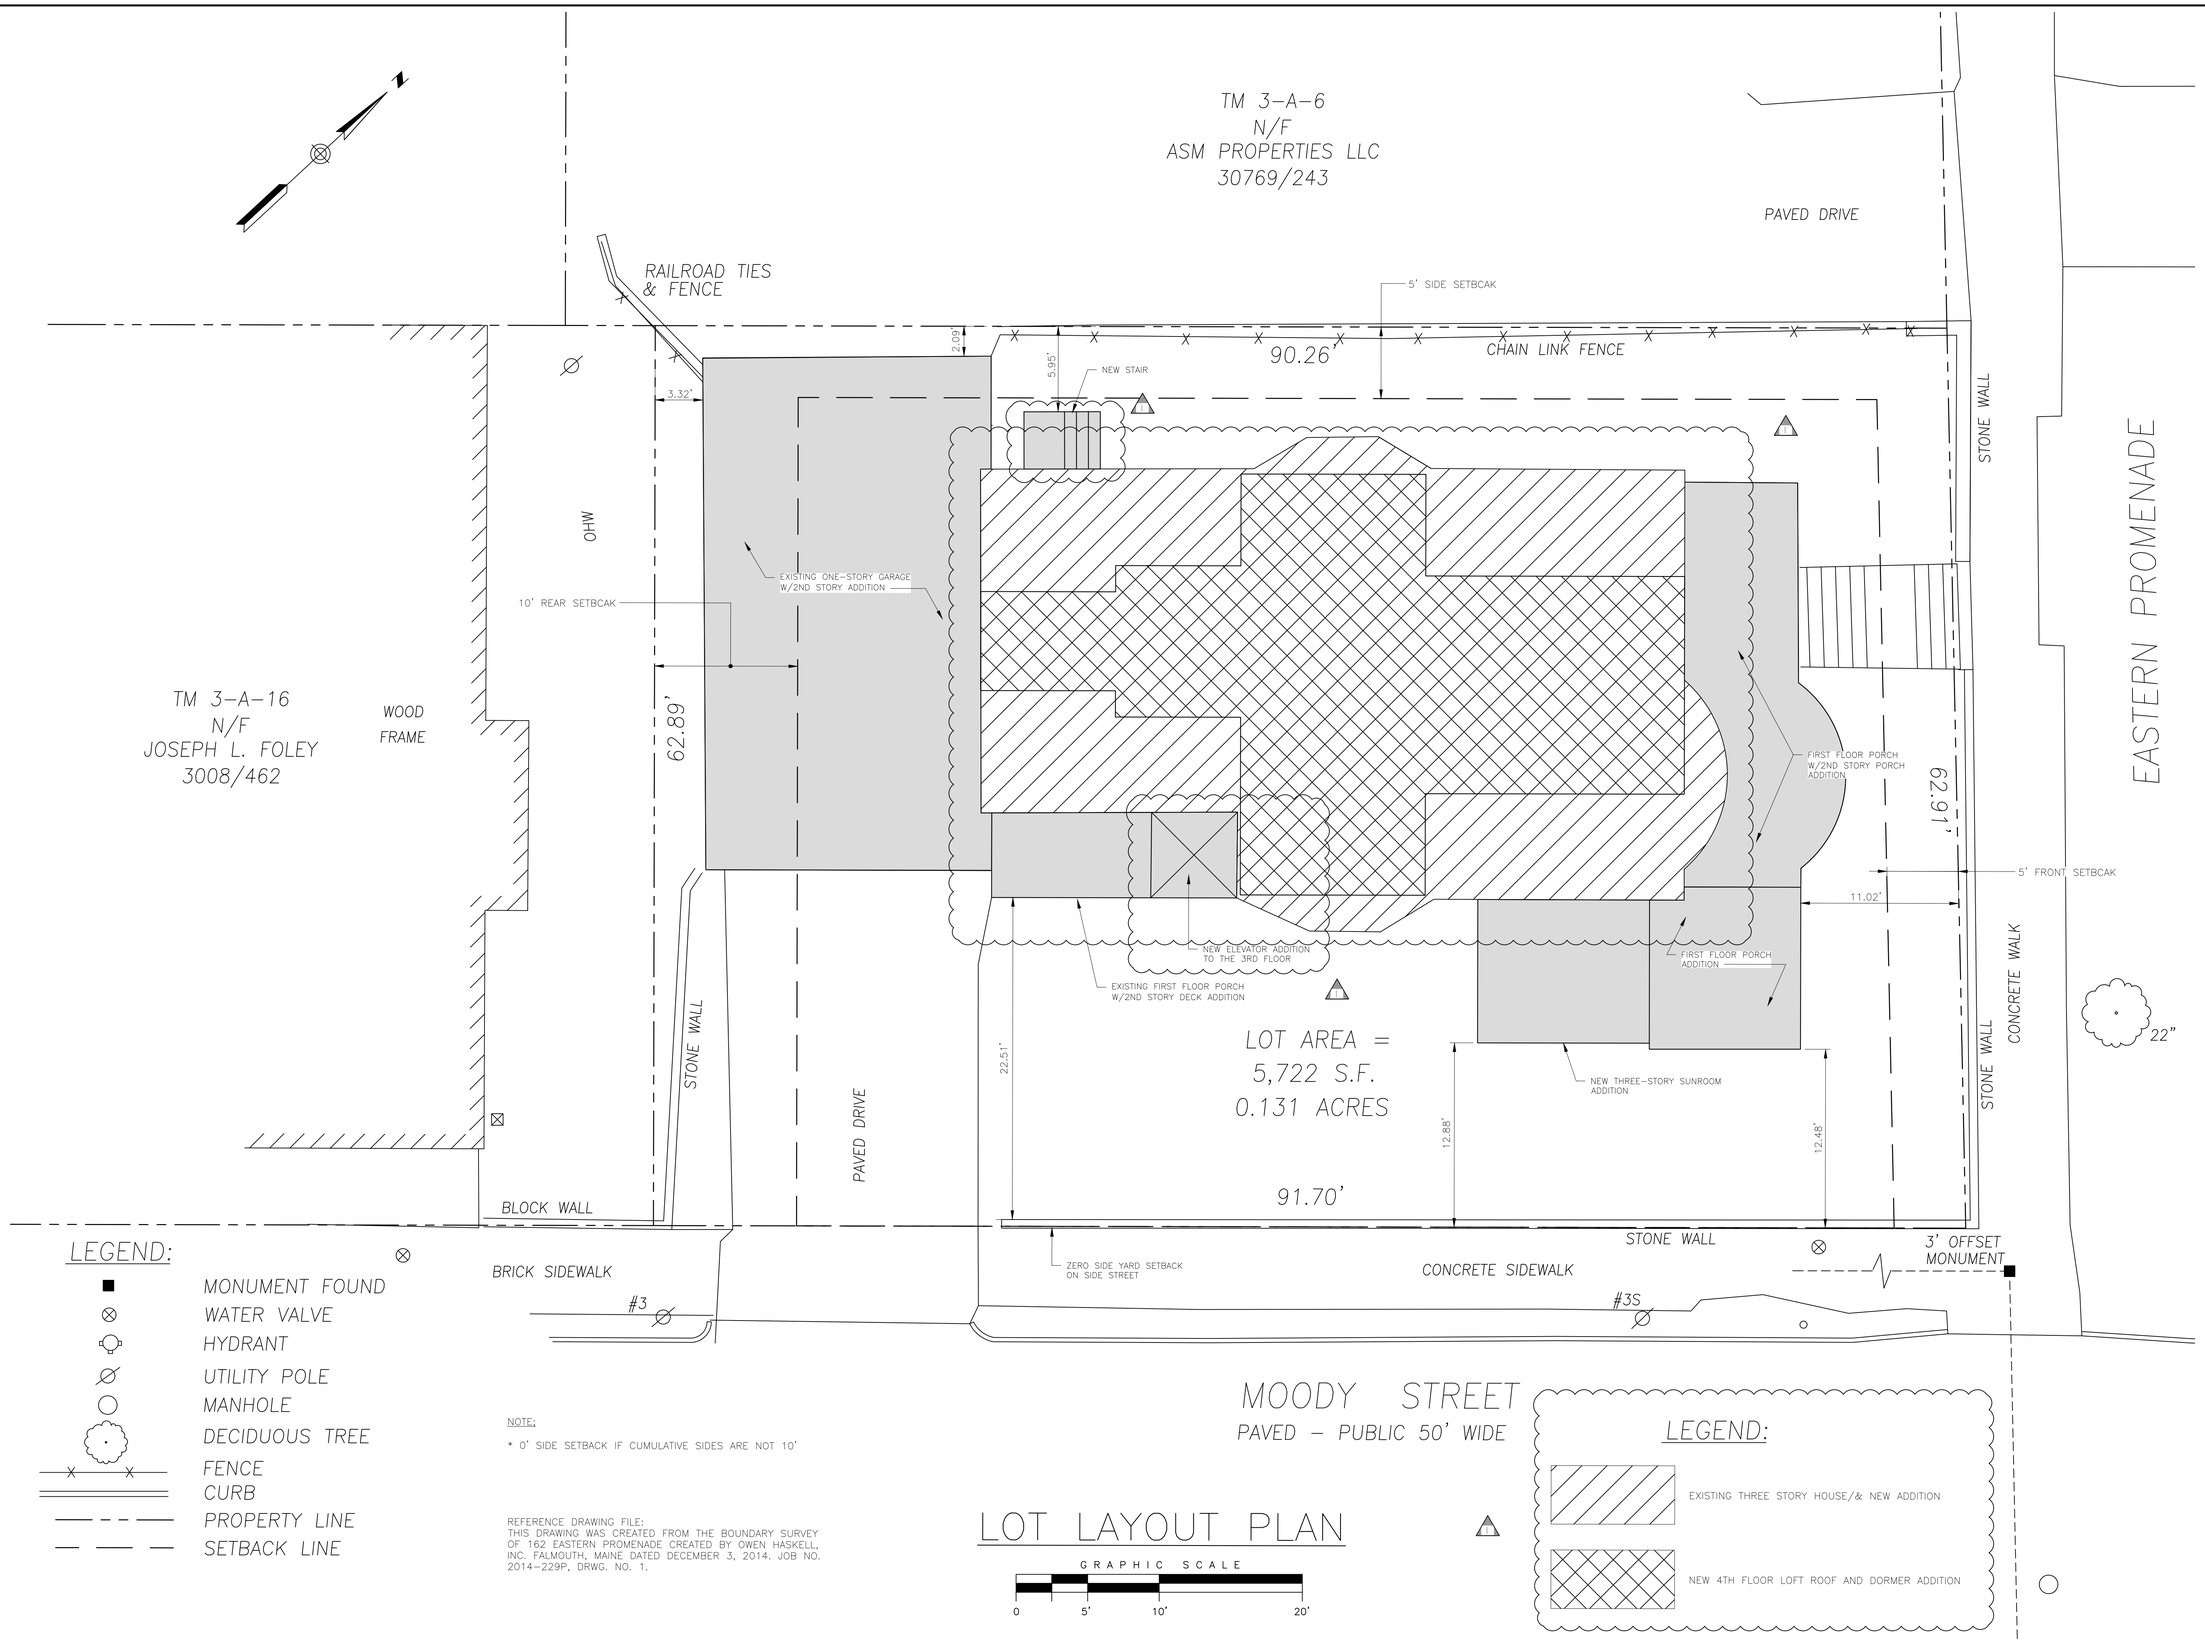

GRANT HAYS ASSOCIATES
ARCHITECTURE & INTERIOR DESIGN
P.O. BOX 6179 FALMOUTH MAINE 04105
207.871.5900 www.granthays.com

SEAL

1 09.11.2017

REVISIONS

PROJECT NAME

3 UNIT APARTMENT BUILDING
162 EASTERN PROMENADE

162 EASTERN PROMENADE L.L.C.
162 EASTERN PROMENADE
PORTLAND, MAINE 04101

SHEET

LOT LAYOUT PLAN

DATE
16 NOV 2015

SCALE
1"=5'-0"

DRAWN
JAM/MFH

JOB NO.
150815

SHEET
C1

COPYRIGHT
REPRODUCTION OR REUSE OF THIS DOCUMENT WITHOUT WRITTEN PERMISSION FROM GRANT HAYS ASSOCIATES IS PROHIBITED.