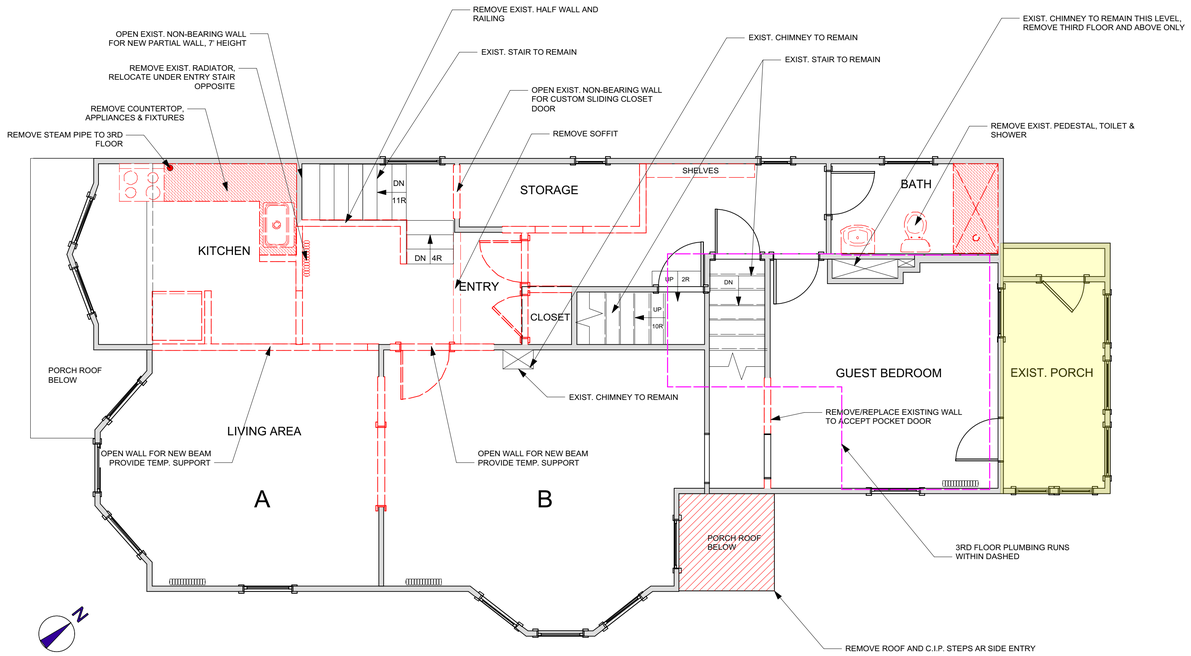

1 SECOND FLOOR DEMO PLAN
Scale: 1/4" = 1'-0"

0 4 8 12 16 FT

EXISTING WALL

DEMO WALL / FIXTURE

NO WORK

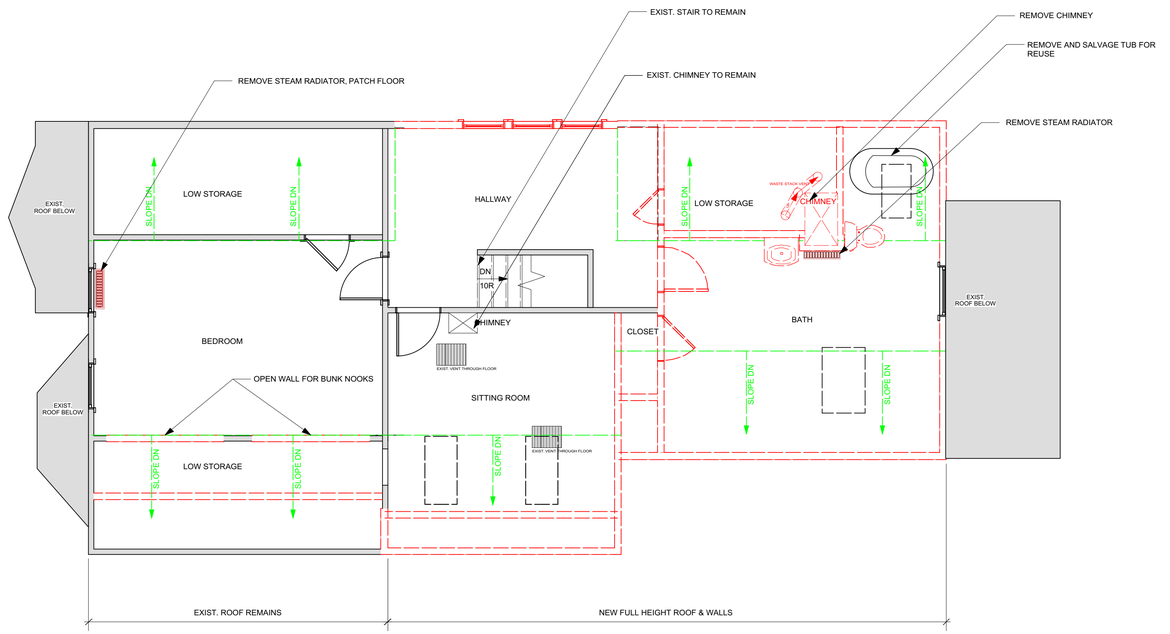

2 THIRD FLOOR DEMO PLAN
Scale: 1/4" = 1'-0"

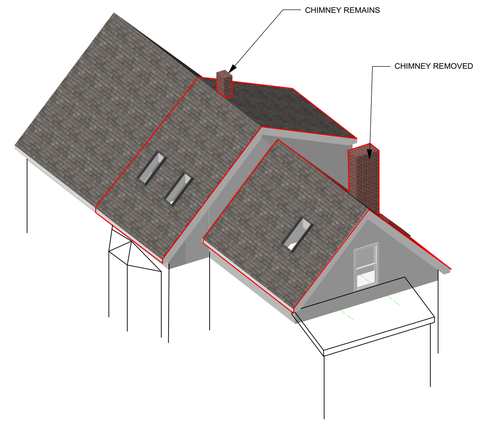

A EXISTING ROOF- DEMO ROOF & CHIMNEY SHOWN RED

PERMIT SET

RESIDENTIAL DESIGN STUDIO

LICENSED ARCHITECT CAROL A. MORRISSETTE NUMBER 3769 STATE OF MAINE

Structural Integrity Consulting Engineers, Inc.

Design Firm
RESIDENTIAL DESIGN STUDIO, LLC
Carol A. Morrissette
21 Chestnut Street, Suite 506
Portland, Maine 04101
T 207.699.4184 C 207.671.7965

Revisions
1 .
2
3

Project Title
COOPER RESIDENCE
81 MORNING STREET
PORTLAND, MAINE

Sheet Title
DEMO PLANS

Sheet Status: PERMIT SET
Project Number: 16.98
Date: 1 SEPTEMBER 2017
Drawn By: AC/CAM
Sheet No.: A0.2
Sheet Scale: 1/4" = 1'-0" UNO
CAD File Number: COOPER 170831