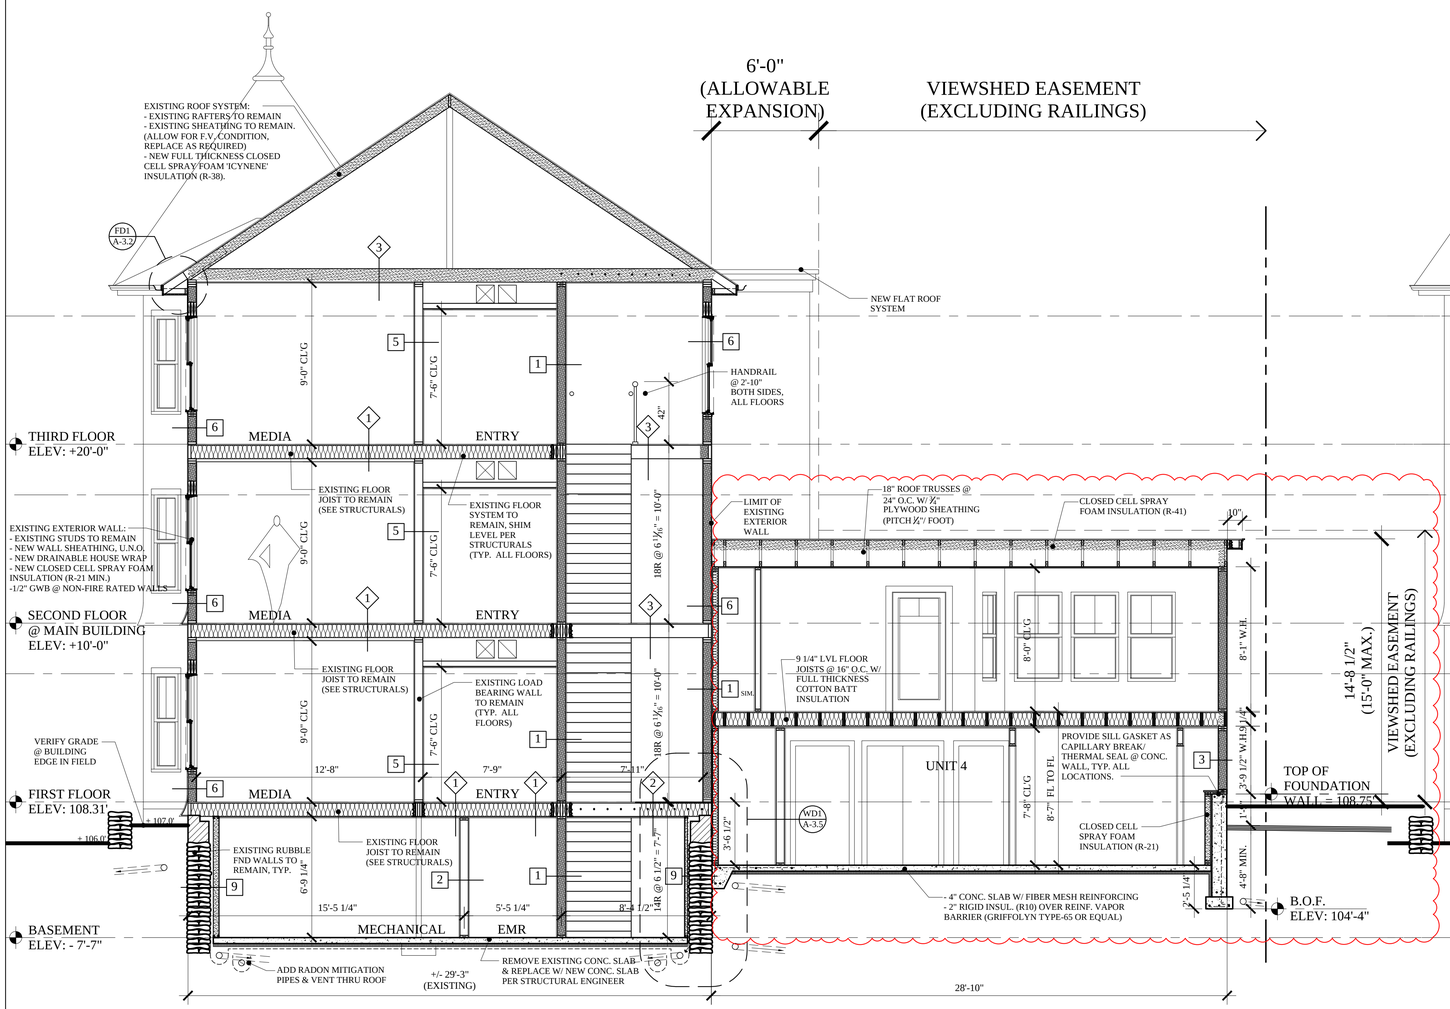

A2 A-1.0 BUILDING SECTION
SCALE: 1/4" = 1'-0"

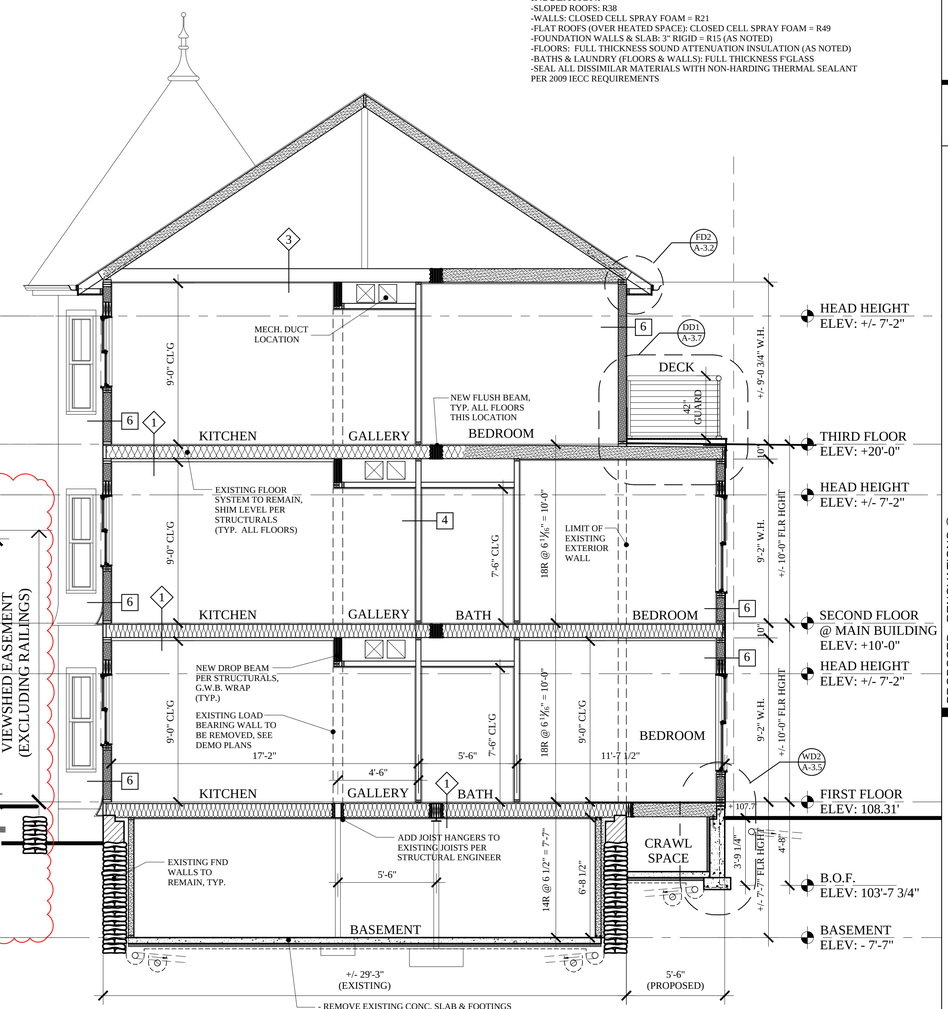

A1 A-1.0 BUILDING SECTION
SCALE: 1/4" = 1'-0"

BUILDING PERMIT ADDENDA SET: DECEMBER 31, 2014
REVISED: NOVEMBER 28, 2014
CONSTRUCTION SET: AUGUST 11, 2014

MARK MUELLER ARCHITECTS
A.I.A.
100 Commercial Street
Suite 205
Portland, Maine 04101
Phone: 207.774.9057
Email:
rfi@muellerarchitects.com

© COPYRIGHT 2014
MARK MUELLER ARCHITECTS

PROPOSED RENOVATIONS @:
130 EASTERN PROMENADE
FOR: 130 EASTERN PROMENADE LLC
110 MARGINAL WAY
PORTLAND, MAINE 04101

BUILDING SECTIONS

REVISIONS	
DATE	Revision 1: 11.28.14 SK-1: Coordination & Clarifications
02.24.2011	
PROJECT	130 E. PROM
DRAWN BY	MRP
CHECK BY	MLM

A-3.1