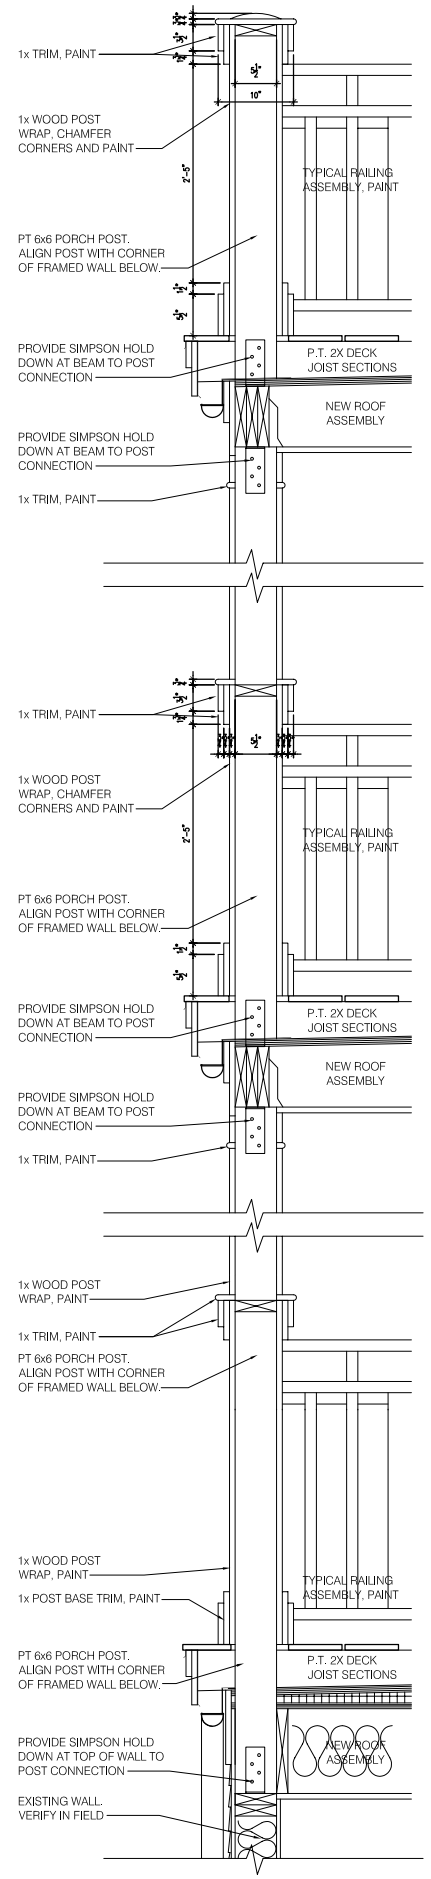

1 SECTION AT NEW POST
SCALE - ¼" = 1'-0"

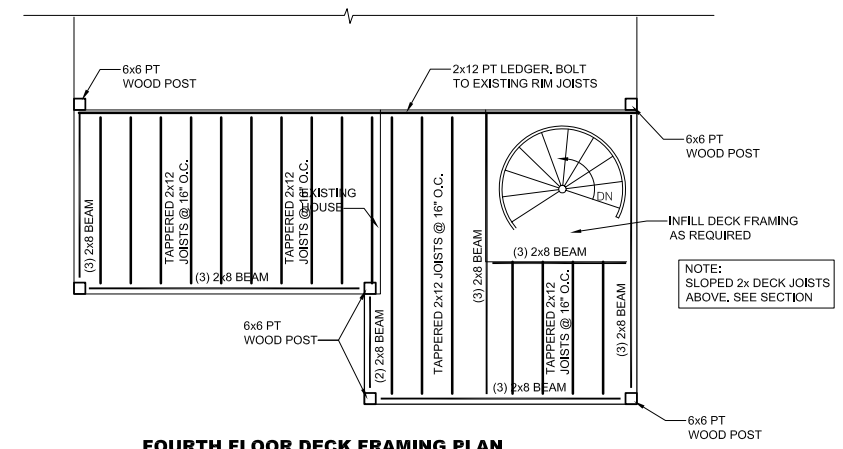

4 FOURTH FLOOR DECK FRAMING PLAN
SCALE - ¼" = 1'-0"

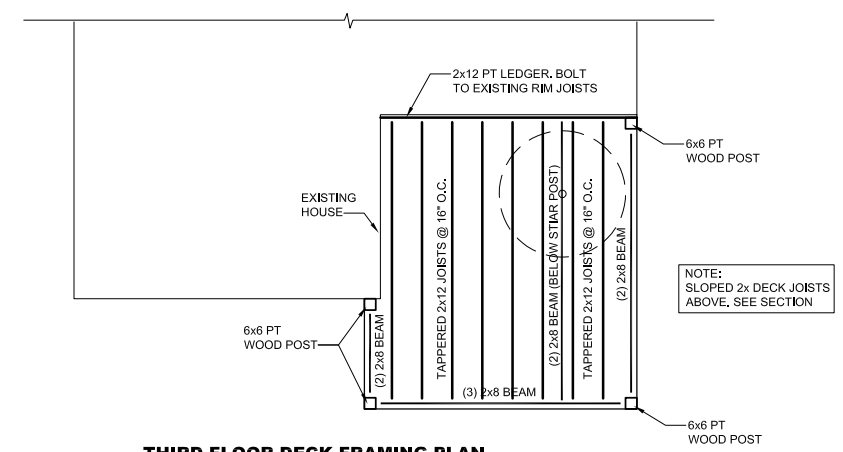

3 THIRD FLOOR DECK FRAMING PLAN
SCALE - ¼" = 1'-0"

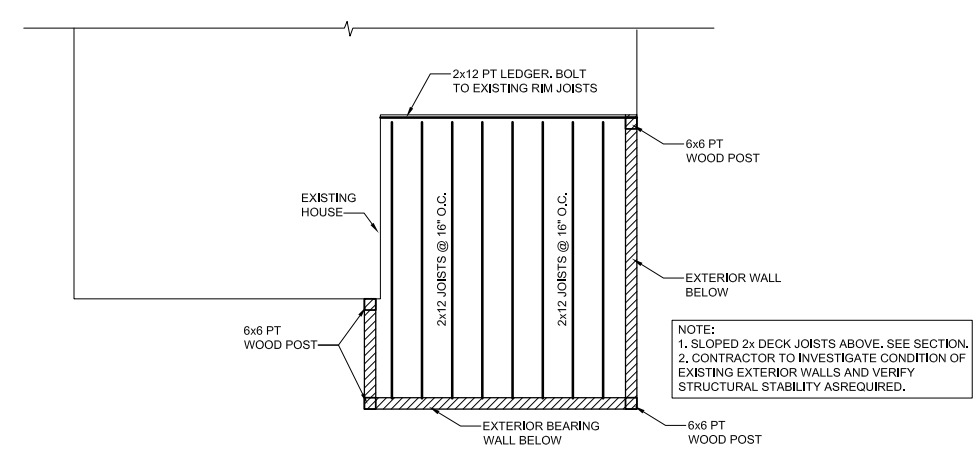

2 SECOND FLOOR DECK FRAMING PLAN
SCALE - ¼" = 1'-0"

WHITECAP DESIGN
PAUL MITCHELL
62 STATE STREET #21
PORTLAND, ME 04101
- 207.233.2235 -
whitecapdesign@yahoo.com

REVISIONS:

DECK ADDITION
83 VESPER STREET
PORTLAND, ME

PHASE:
BUILDING PERMIT

PHASE	DATE
BUILDING PERMIT	06.08.05

SHEET:
A-4