


## NEW ELECTRICAL ROOM

1/16" = 1'-0"

1/16"=1'-0" 16 8 0 16'

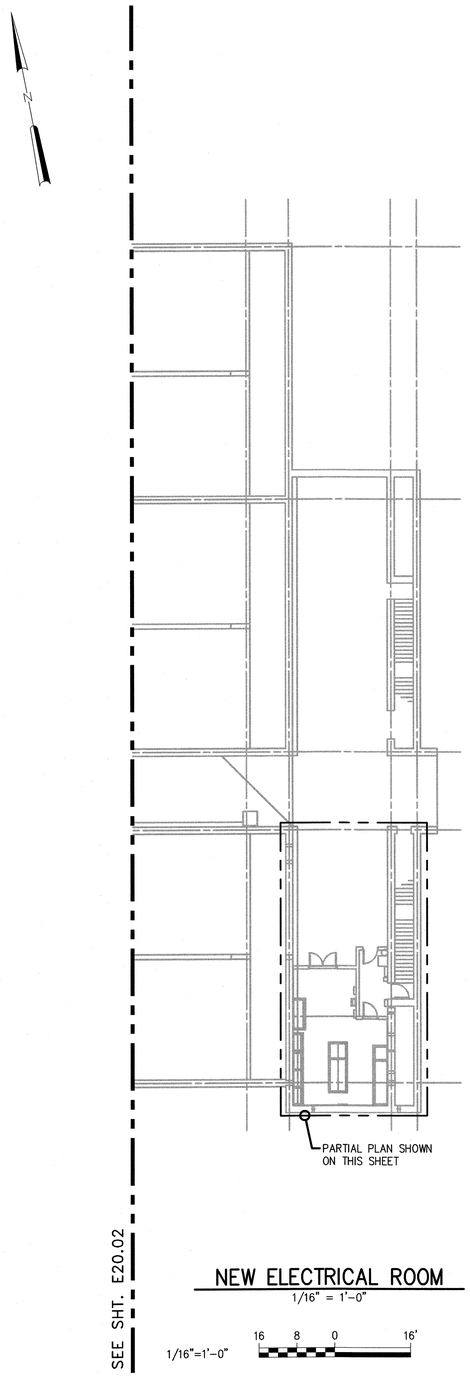


## NEW ELECTRICAL ROOM LIGHTING PARTIAL PLAN

1/4" = 1'-0"

1/4"=1'-0" 1 0 1 2 3 7'

GENERAL NOTES:

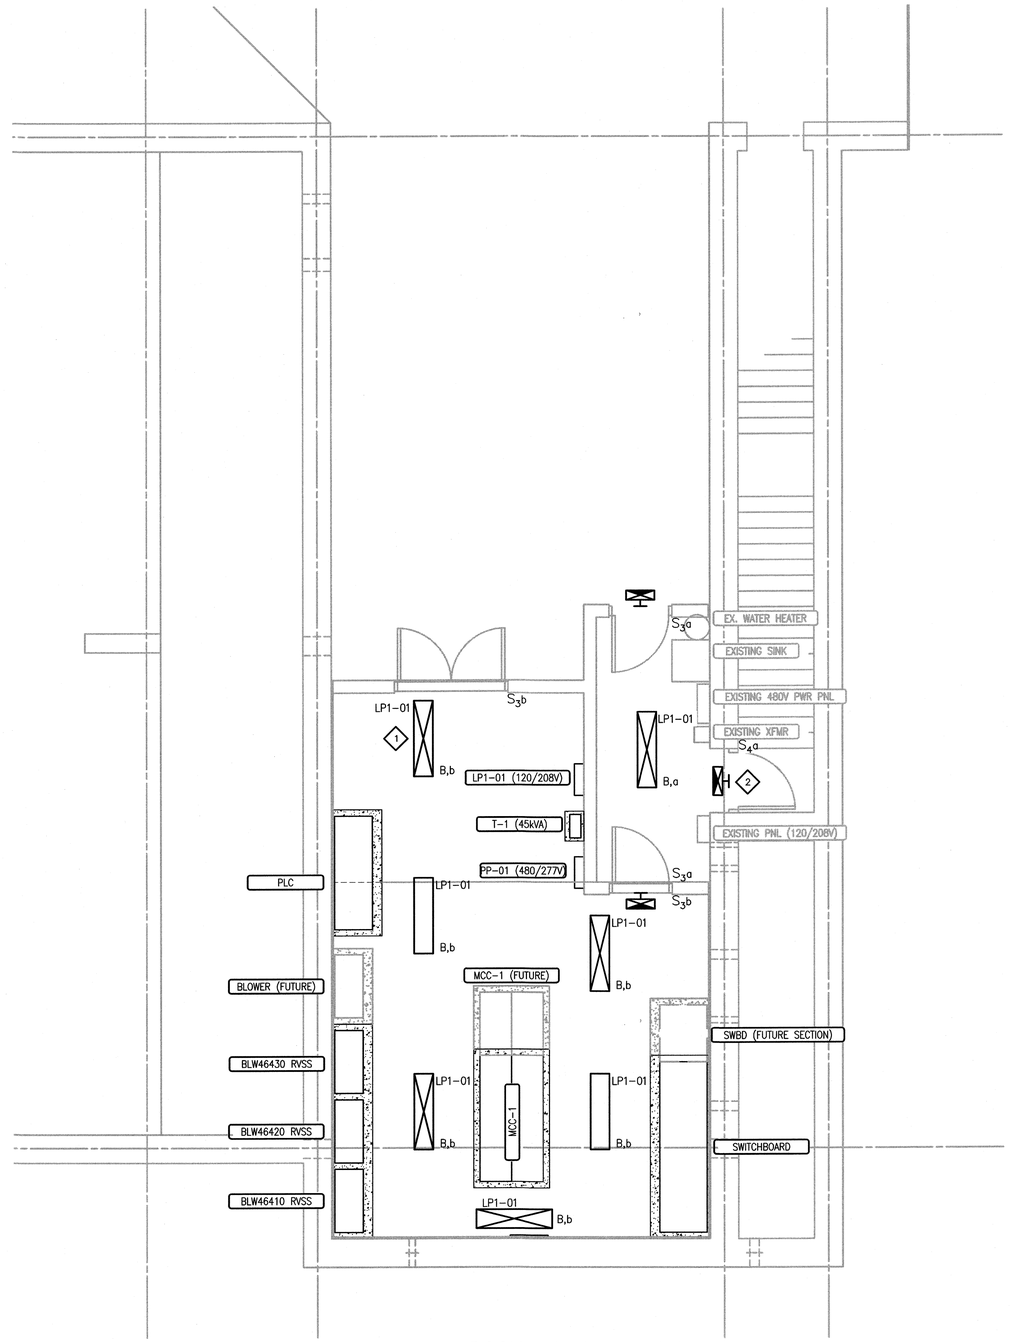1. REFER TO SHEET E60.01 FOR LIGHTING FIXTURE SCHEDULE.
2. COORDINATE FINAL LOCATION OF NEW FIXTURES WITH OTHER DISCIPLINES AND INSTALLATION OF OVERHEAD OBSTRUCTIONS. (TYP)
3. FIXTURES SHOWN WITH "X" SHALL BE PROVIDED WITH EMERGENCY BATTERY PACK. REFER TO SCHEDULE ON SHEET E60.01 FOR DETAILS. WIRE UNSWITCHED LEG OF LIGHTING CKT TO BATTERY PACK.

KEYED NOTES:

1. COORDINATE FINAL LOCATION OF ALL LIGHT FIXTURES WITH FINAL LOCATION OF EQUIPMENT, HVAC DUCT WORK AND CONDUIT ROUTING. FIXTURES SHALL BE HUNG AT 12'-0" AFF.
2. CONNECT EXIT SIGN TO UNSWITCHED SIDE OF LOCAL LIGHTING CIRCUIT. MOUNT ABOVE DOORWAYS. (TYP. OF 3)

| NO. | DATE | ISSUED FOR | BY |
|---|---|---|---|
| 1 | MAY 2015 | CONSTRUCTION | BIL |

DESIGNED PFH
DRAWN SAA
CHECKED AJF
PROJ.ENGR. BIL

HAZEN AND SAWYER
Environmental Engineers & Scientists
HAZEN AND SAWYER, P.C.
24 FEDERAL STREET 5TH FLOOR – BOSTON, MA 02110

WOODARD & CURRAN
41 Hutchins Drive | Portland, Maine 04102
800.426.4262 |
www.woodardcurran.com
COMMITMENT & INTEGRITY DRIVE RESULTS

STATE OF MAINE ANDREW J. FITZPATRICK No. 11827 LICENSED PROFESSIONAL ENGINEER 2015-05-20

PORTLAND WATER DISTRICT
PORTLAND, MAINE

EAST END WASTEWATER TREATMENT FACILITY
AERATION UPGRADE

ELECTRICAL
NEW ELECTRICAL ROOM

LIGHTING PLAN

DATE MAY 2015
DWG. NO.: E20.01
SHEET NO.: 81
FILE NAME: 227790 E20.01

CADD

20150519 5:20P \\PORTLAND\Projects\227790 Hazen Sawyer -PWD - East End WWTP Aeration\wip\Drawings\Electrical\227790 E20.01.dwg LAST SAVED By: sadams
XREFs=\\PORTLAND\Projects\227790 Hazen Sawyer -PWD - East End WWTP Aeration\wip\Drawings\300-AT\AT-P1-E, ..\Tblock\90216-000-TB_34x22, ..\300-AT\AT-LP-SX
IMAGES=
PLOT DATE: May 19, 2015 - 5:20pm By:SADAMS