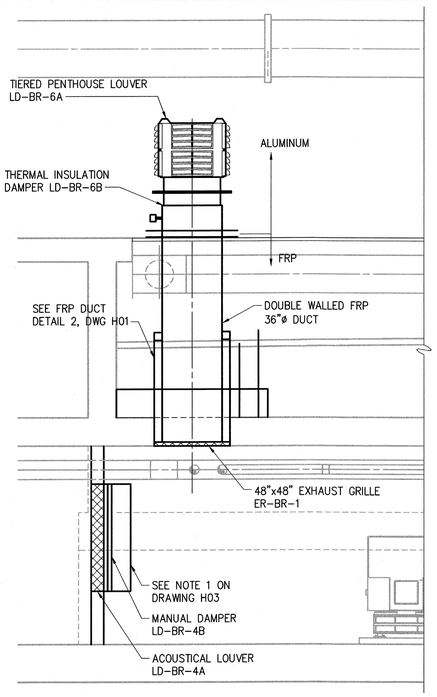

SECTION A
1/4" = 1'-0" H03

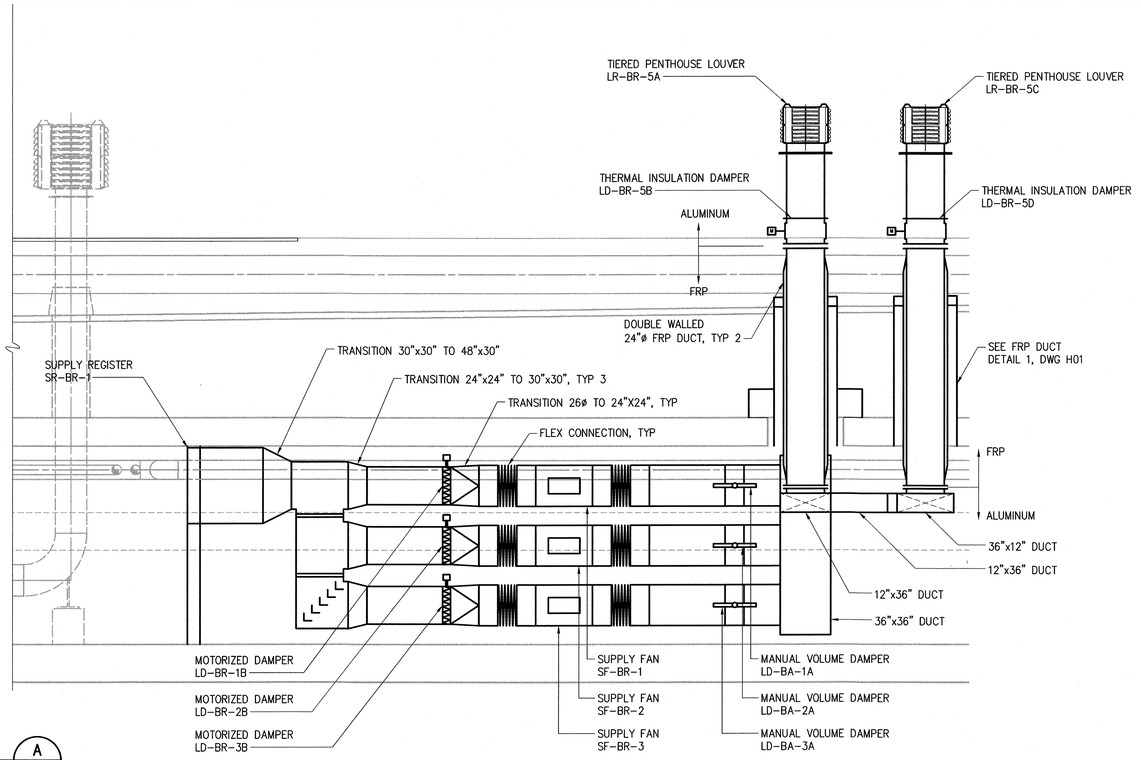

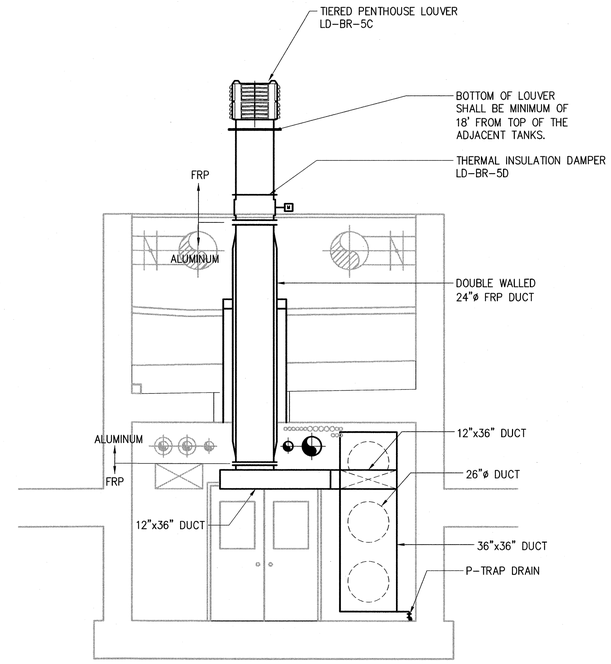

SECTION B
1/4" = 1'-0" H03

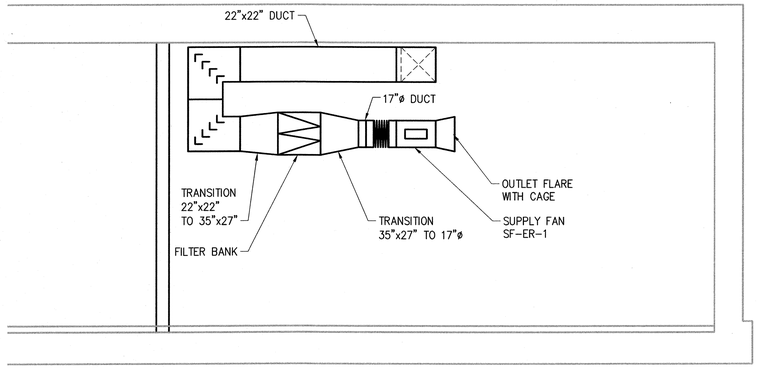

SECTION C
1/4" = 1'-0" H04

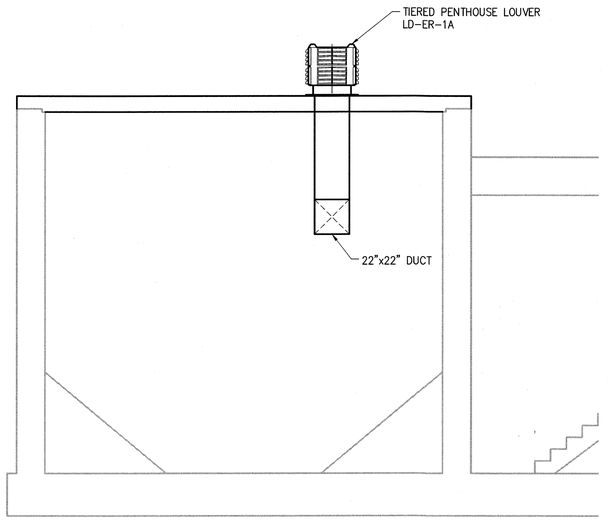

SECTION D
1/4" = 1'-0" H04

FINAL DRAWING - ISSUED FOR CONSTRUCTION

NO.	DATE	CONSTRUCTION ISSUED FOR	BY
1	MAY 2015		BIL

DESIGNED SB
DRAWN MJB
CHECKED CMB
PROJ.ENGR. BIL

HAZEN AND SAWYER
Environmental Engineers & Scientists
HAZEN AND SAWYER, P.C.
24 FEDERAL STREET 5TH FLOOR – BOSTON, MA 02110

STATE OF MAINE
BENJAMIN L LEVIN
13527
5/14/15
LICENSED PROFESSIONAL ENGINEER

PORTLAND WATER DISTRICT
PORTLAND, MAINE
EAST END WASTEWATER TREATMENT FACILITY
AERATION UPGRADE

HVAC
SECTIONS

DATE MAY 2015
DWG. NO.: H05
SHEET NO.: 75
FILE NAME: 90216-000H05

CADD

20150520 3:10P C:_B2Projects\90216-000 Portland Aeration Upgrade\Drawings\HVAC\90216-000H05.dwg LAST SAVED By: mbrandt
XREFs: \\Block\90216-000-TB_34x22, ..\300-AT\PT-S04-SX, ..\300-AT\PT-S03-SX, ..\300-AT\PT-S03-H, ..\300-AT\PT-S04-M, ..\300-AT\PT-S03-M, ..\300-AT\PT-S04-H, ..\300-AT\ST-S-S02, ..\300-AT\ST-S-S03, ..\300-AT\ST-H-S02, ..\300-AT\ST-H-S03
IMAGES: \\Block\2015-05-01_ST-HEP-LOGO
PLOT DATE: May 20, 2015 - 3:10pm By:MBRANDT