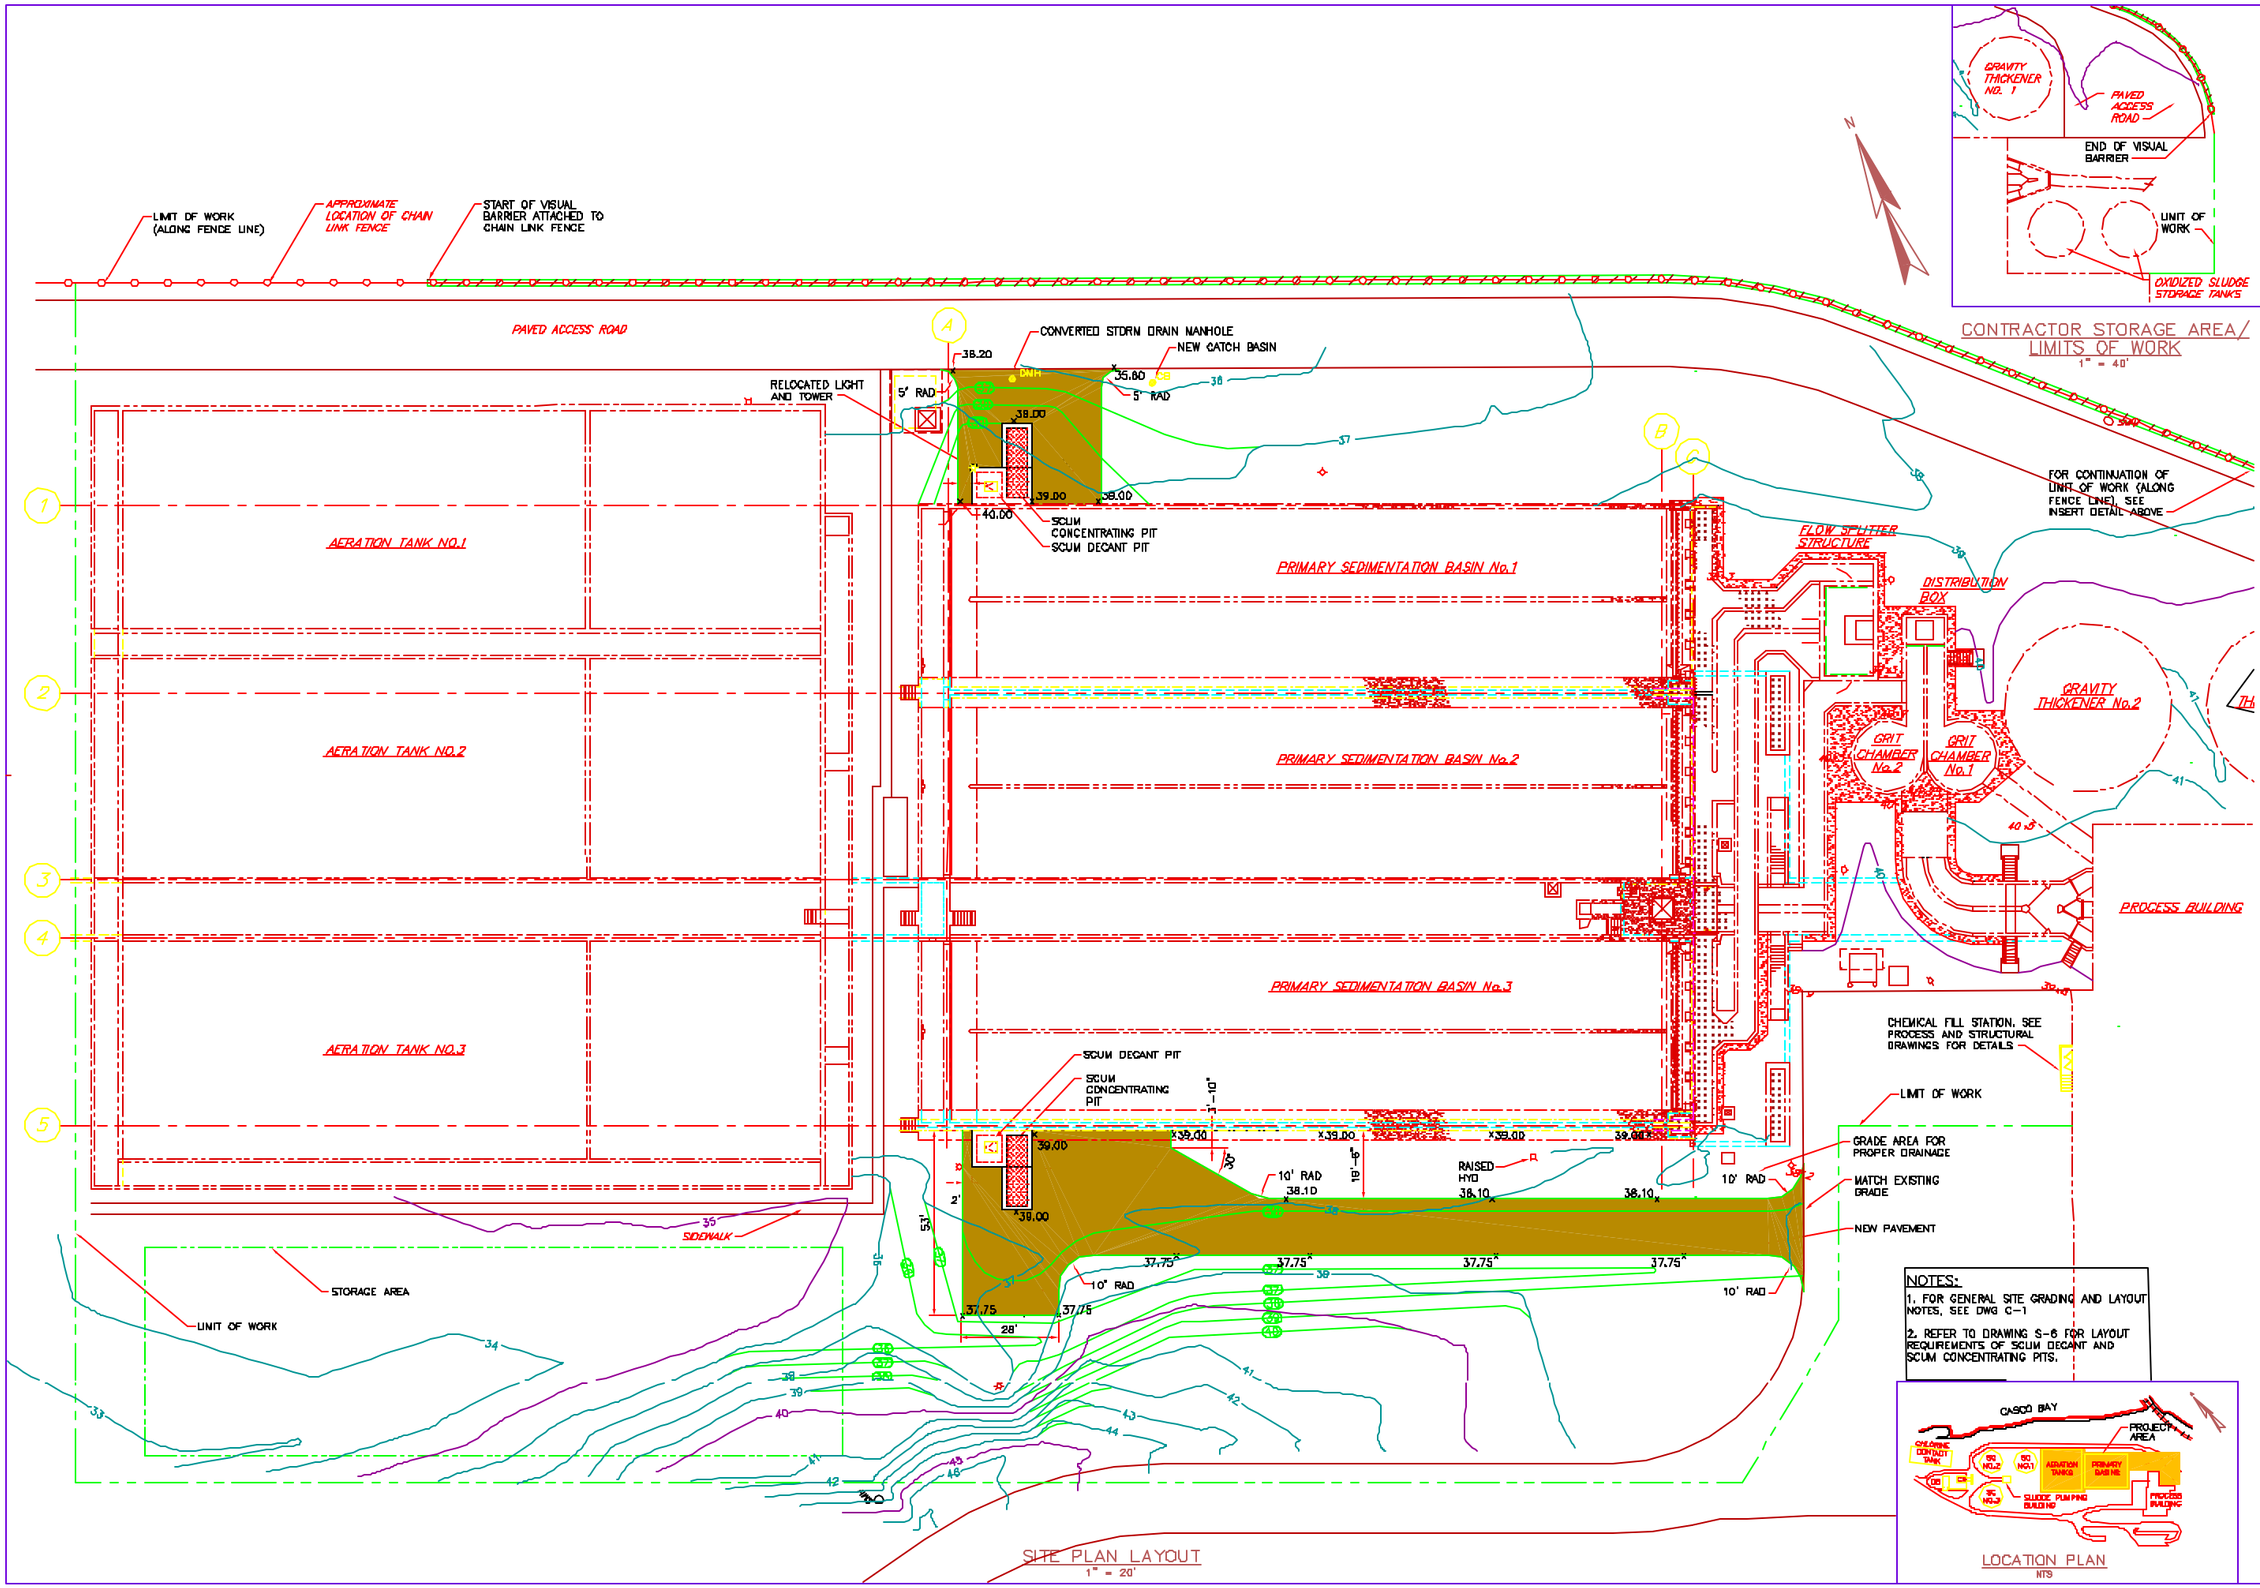

SITE PLAN LAYOUT
1" = 20'

NOTES:
1. FOR GENERAL SITE GRADING AND LAYOUT NOTES, SEE DWG C-1
2. REFER TO DRAWING S-6 FOR LAYOUT REQUIREMENTS OF SCUM DECANT AND SCUM CONCENTRATING PITS.

PROGRESS PRINTS
ISSUED FOR REVIEW: 4-5-01
ISSUED FOR BIDDING: 5-4-01
VAULT LOCATION
LAST WORKED IN:
FILENAME:

NO	REVISIONS	APP'D	DATE
1			
2			
3			
4			
5			

DRAWN BY SAL
CHECKED BY PFB
DATE 5-4-01
APPROVED BY DWS
DATE 5-4-01
BOOK NO.
PROJECT NO. 7083A
SCALE 1" = 20'

Wright-Pierce
99 Main Street Topsham, Maine USA 04086
TEL (207) 725-8721 FAX (207) 729-8414

PORTLAND WATER DISTRICT
PORTLAND, MAINE
PRIMARY SEDIMENTATION BASINS
UPGRADE WITH ODOR CONTROL FACILITIES

SITE GRADING AND LAYOUT PLAN

DWG C-3
3 OF 79