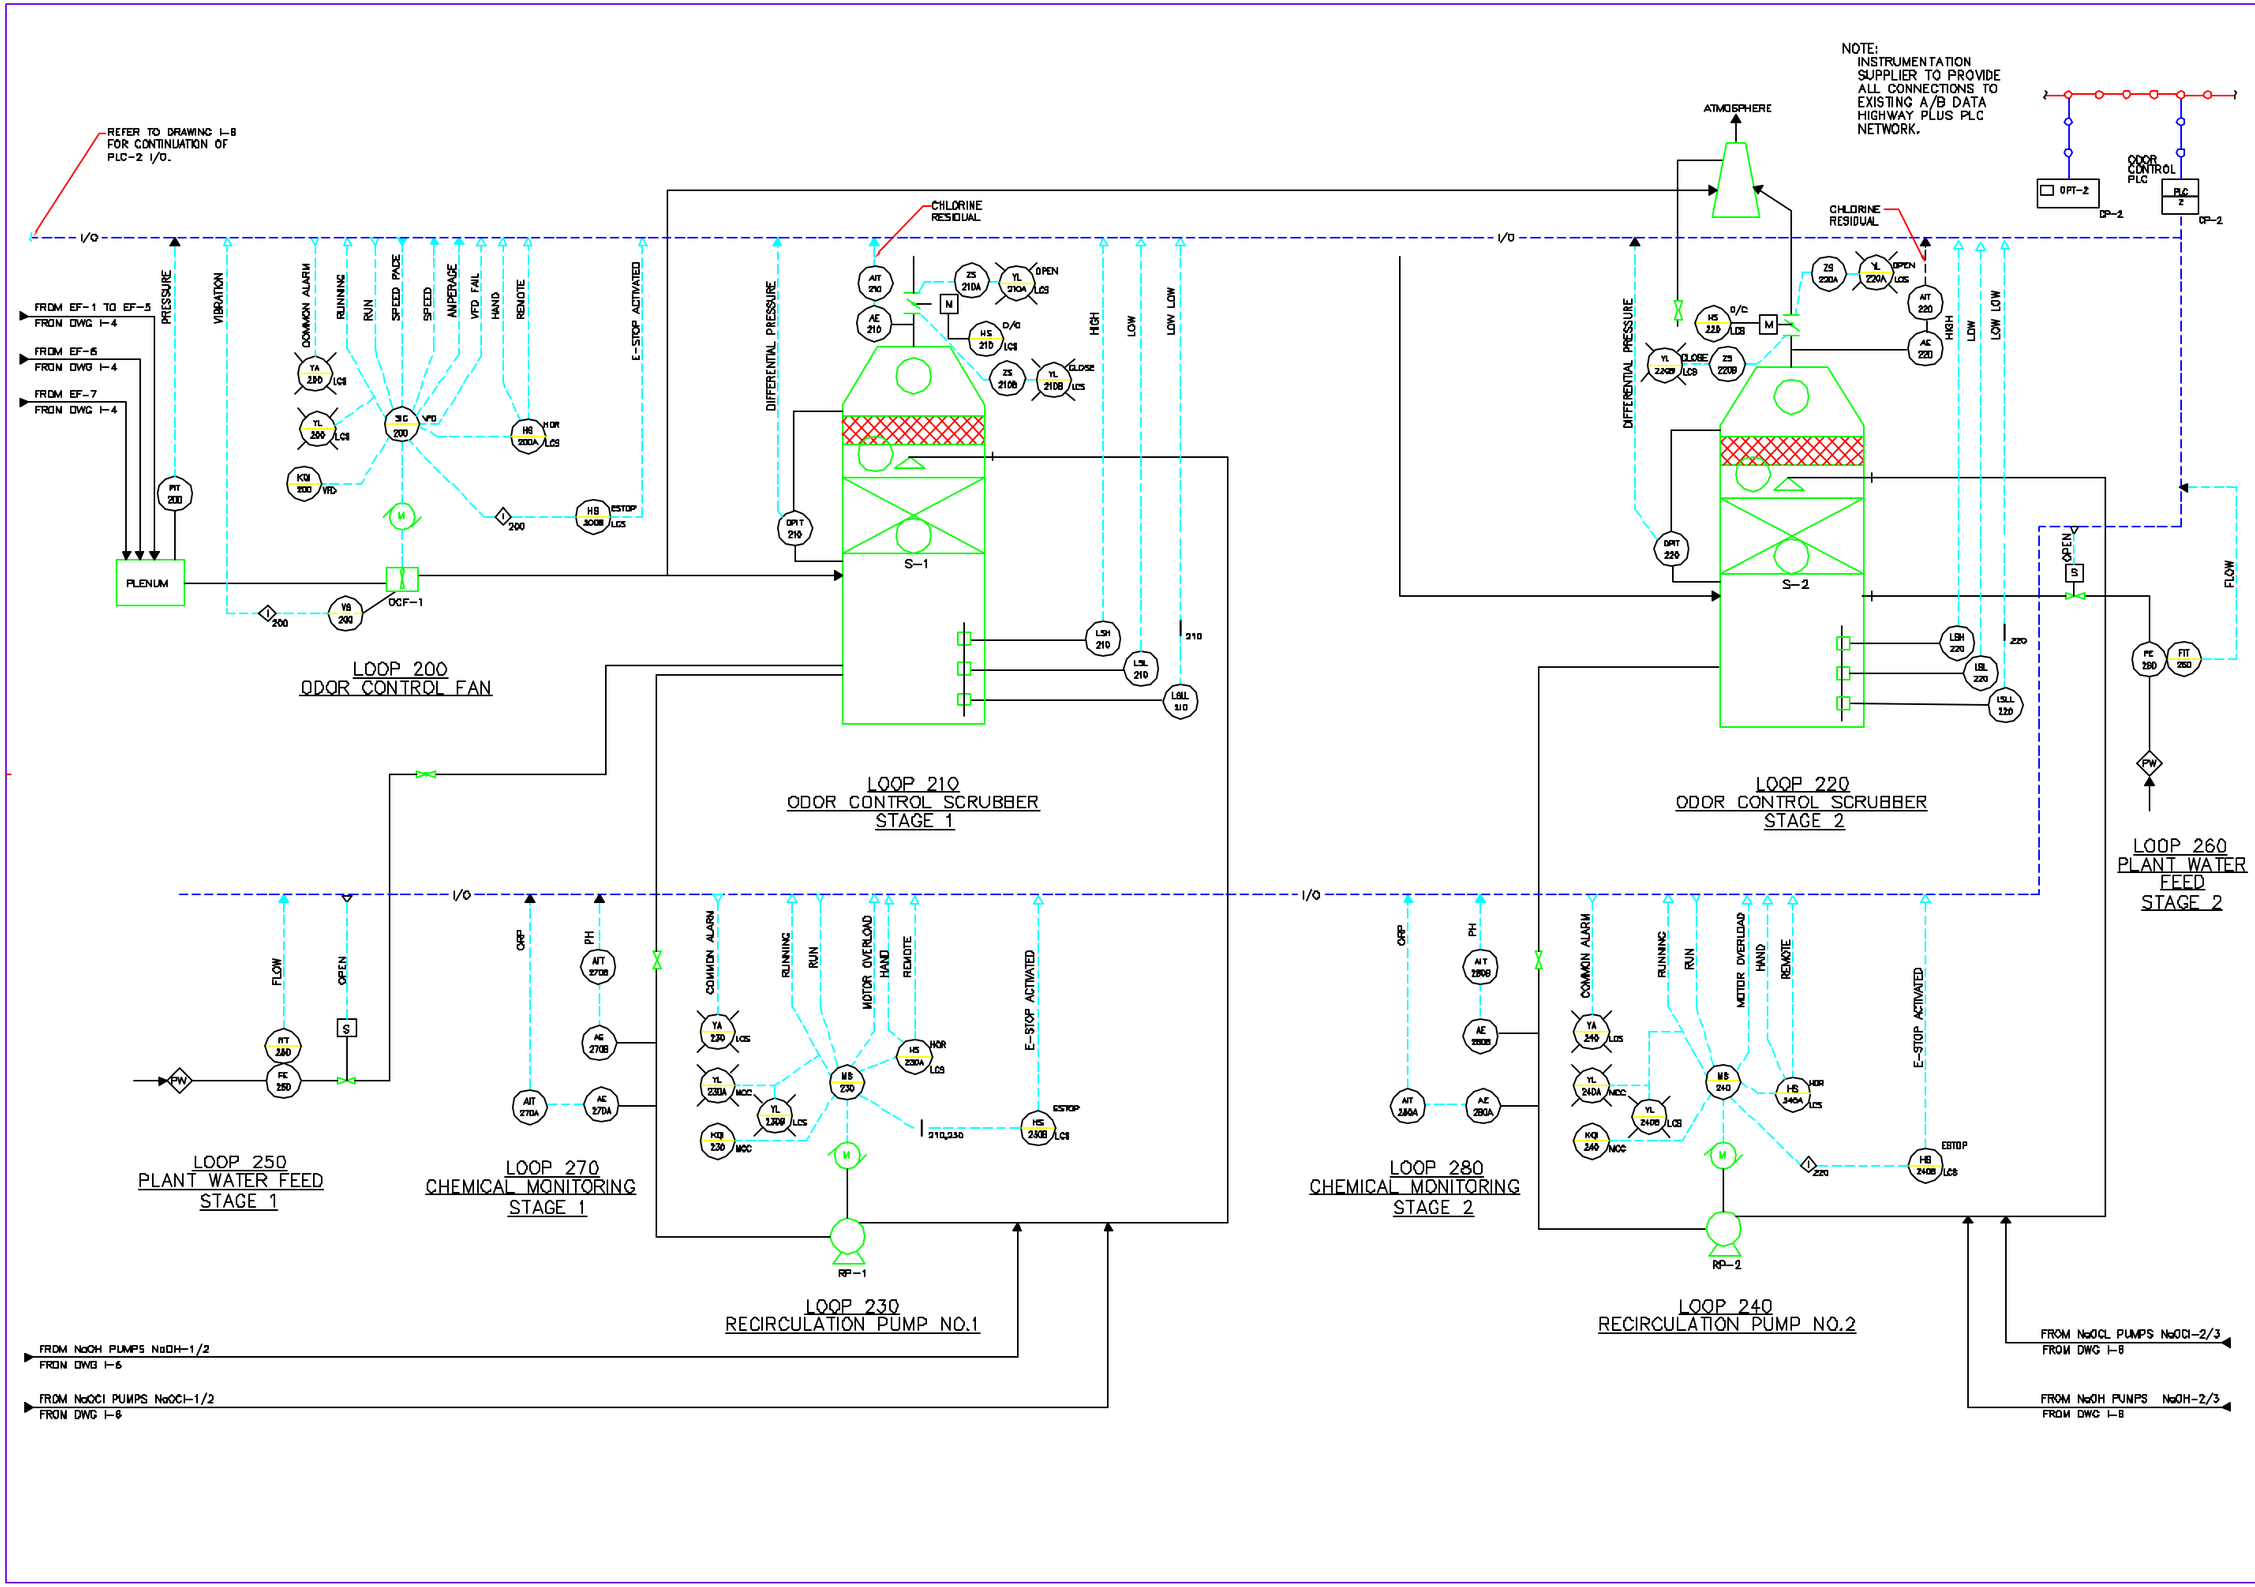

PROGRESS PRINTS
ISSUED FOR REVIEW: 4-5-01
ISSUED FOR BIDDING: 5-4-01
VAULT LOCATION
LAST WORKED ON:
FILENAME:

NO	REVISIONS	APP'D	DATE
1			
2			
3			
4			
5			

DRAWN BY: BAJ
CHECKED BY: PFB
DATE: 5-4-01
APPROVED BY: PFB
DATE: 5-4-01
BOOK NO.
PROJECT NO. 7053A
SCALE

Wright-Pierce
99 Main Street Topsham, Maine USA 04086
TEL (207) 725-8721 FAX (207) 729-8414

PORTLAND WATER DISTRICT
PORTLAND, MAINE
PRIMARY SEDIMENTATION BASINS
UPGRADE WITH ODOR CONTROL FACILITIES
INSTRUMENTATION LOOPS
200,210,220,230,240,250,260,270, AND 280

DWG I-5