LEGEND

	2'-0" X 2'-0" SUSPENDED ACOUSTICAL PANEL CEILING
	2'-0" X 4'-0" SUSPENDED ACOUSTICAL PANEL CEILING
	GYPSUM WALL BOARD
	LIGHTS - SEE ELECTRICAL PLANS FOR SIZE AND TYPE
	HVAC DIFFUSERS (SEE MECHANICAL DRAWINGS)
H	HEAT DETECTOR (SEE ELECTRICAL DWGS)
S	SMOKE DETECTOR (SEE ELECTRICAL DWGS)
S	CEILING MOUNTED SPEAKER
+	CEILING MOUNTED SPRINKLER HEAD
	24" X 36" FIRE RATED ACCESS PANELS
	2'-0" X 2'-0" IMPACT RESISTANT SUSPENDED CEILING PANEL WITH CLIPS

GENERAL NOTES

1. THIS DRAWING INDICATES LOCATIONS OF SOME GRIDS AND DEVICES. SEE MECHANICAL AND ELECTRICAL DRAWINGS FOR DESCRIPTION OF THESE ITEMS, AND OTHERS NOT SHOWN ON THIS DRAWING.
2. REFER TO ROOM FINISH SCHEDULES FOR CEILING MATERIALS, TYPES, AND FINISHES.
3. REFER TO ROOM INTERIOR ELEVATIONS AND BALL SECTIONS FOR CEILING HEIGHTS.

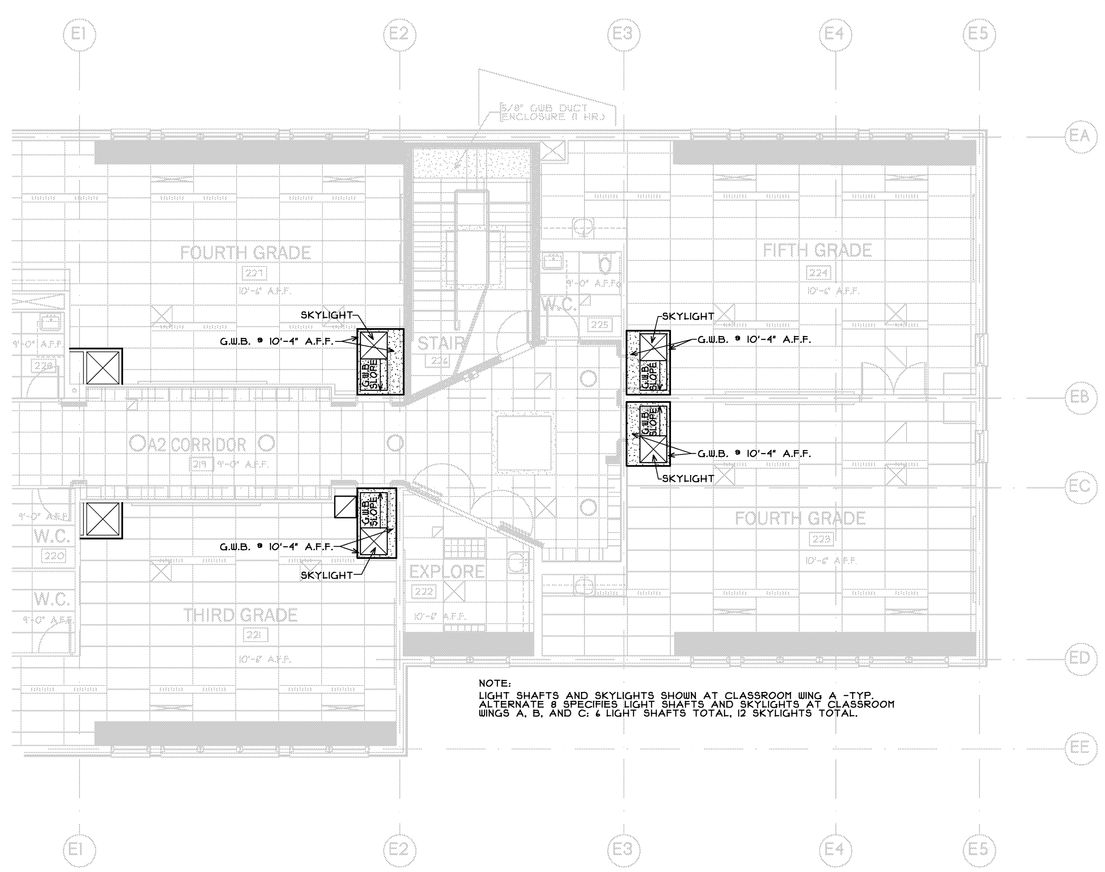

A ALTERNATE 8 - ADD SKYLIGHTS AND LIGHT TUBES

SCALE: 1/8" = 1'-0"

0 4' 8' 16'

Revisions:

East End
Elementary School
Portland Public Schools
Portland, Maine

Stephen Blatt Architects
10 Danforth Street
Post Office Box 583 DTS
Portland, Maine 04112-0583
Voice: 207.761.5911
Fax: 207.761.2105
Email: sba@sbarchitects.com

Consultants

Civil Engineer
DeLuca-Hoffman Associates

Landscape Architect
Carroll Associates

Structural Engineer
Pinkham & Greer

Mechanical Engineer
Bennett Engineering

Electrical Engineer
Bartlett Design

Kitchen Design
TJM Consulting

Green Consultant
Fore Solutions

Job No.: 0309
Date: July 15, 2004
Scale: 1/8" = 1'-0"
Drawn by: pch
Checked by: jph

Drawing Title:
Reflected Ceiling Plan
Second Floor South

A1.8