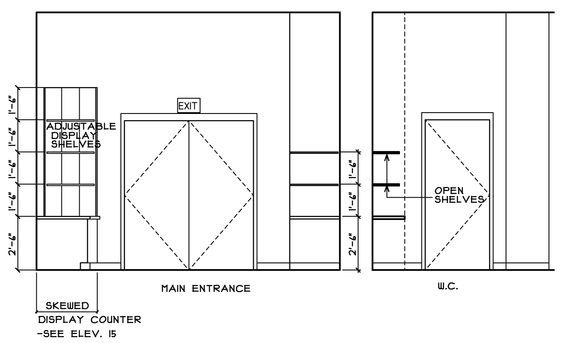

1 A1.1 MEDIA CENTER 302
SCALE: 1/4" = 1'-0"

2 A1.1 MEDIA CENTER 302
SCALE: 1/4" = 1'-0"

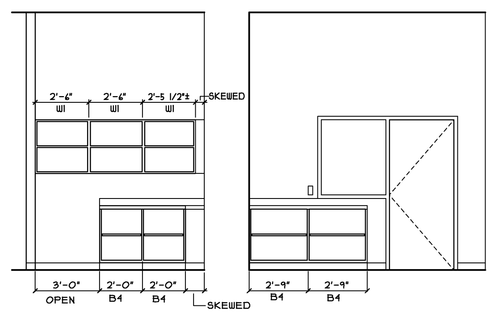

3 A1.1 MEDIA CENTER 302
SCALE: 1/4" = 1'-0"

4 A1.1 MEDIA CENTER 302
SCALE: 1/4" = 1'-0"

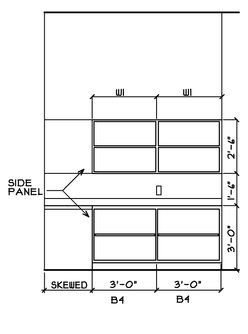

5 A1.1 MEDIA CENTER 302
SCALE: 1/4" = 1'-0"

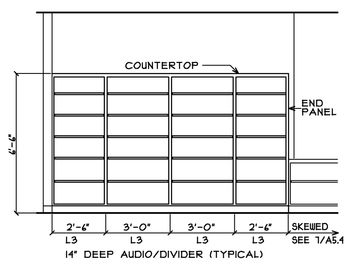

6 A1.1 MEDIA CENTER 302
SCALE: 1/4" = 1'-0"

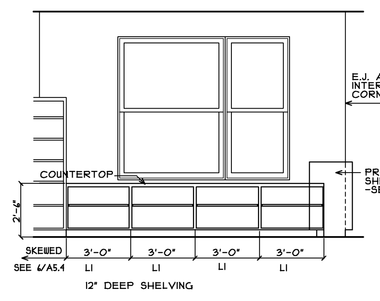

7 A1.1 MEDIA CENTER 302
SCALE: 1/4" = 1'-0"

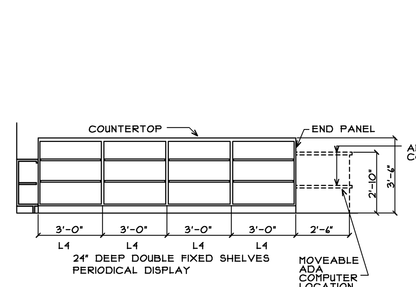

7A A1.1 MEDIA CENTER 302
SCALE: 1/4" = 1'-0"

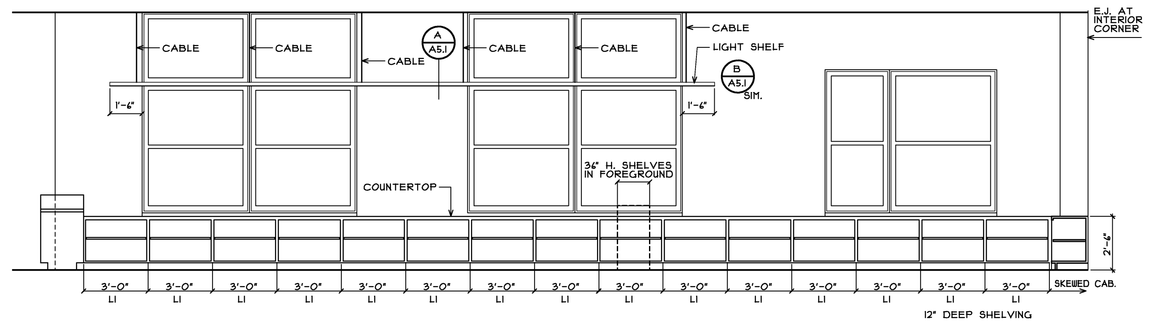

8 A1.1 MEDIA CENTER 302
SCALE: 1/4" = 1'-0"

MEDIA CENTER/STORY 307

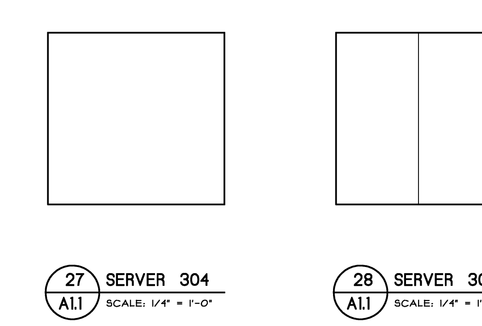

9 A1.1 MEDIA CENTER/STORY 307
SCALE: 1/4" = 1'-0"

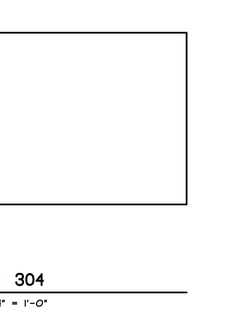

10 A1.1 STORY 307
SCALE: 1/4" = 1'-0"

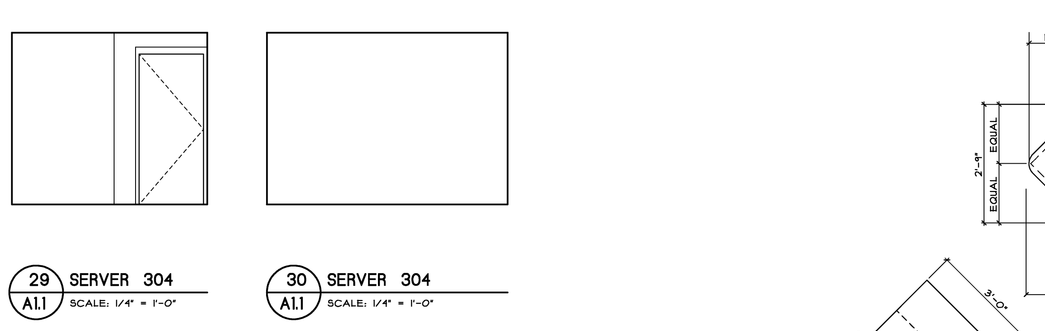

11 A1.1 MEDIA CENTER 302
SCALE: 1/4" = 1'-0"

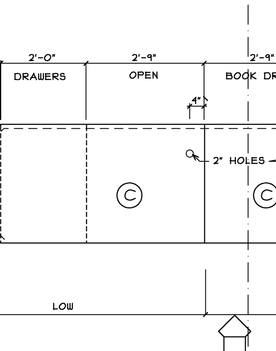

11A A1.1 DISPLAY
SCALE: 1/4" = 1'-0"

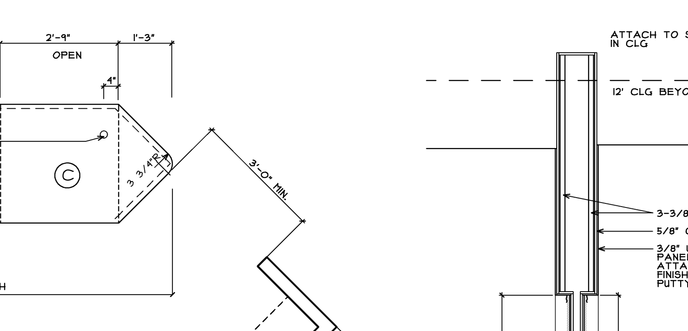

12 A1.1 MEDIA CENTER 302/ ADULT STACKS 306
SCALE: 1/4" = 1'-0"

13 A1.1 MEDIA CENTER/ADULT STACKS 306
SCALE: 1/4" = 1'-0"

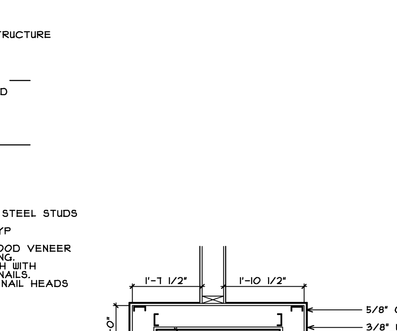

14 A1.1 MEDIA CENTER/ADULT STACKS 306
SCALE: 1/4" = 1'-0"

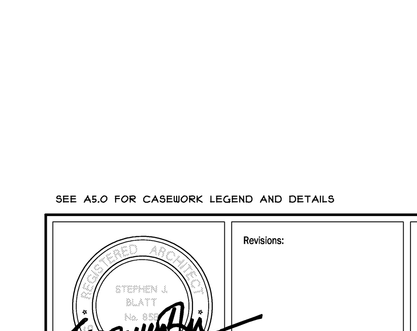

14A A1.1 MEDIA CENTER/ADULT STACKS 306
SCALE: 1/4" = 1'-0"

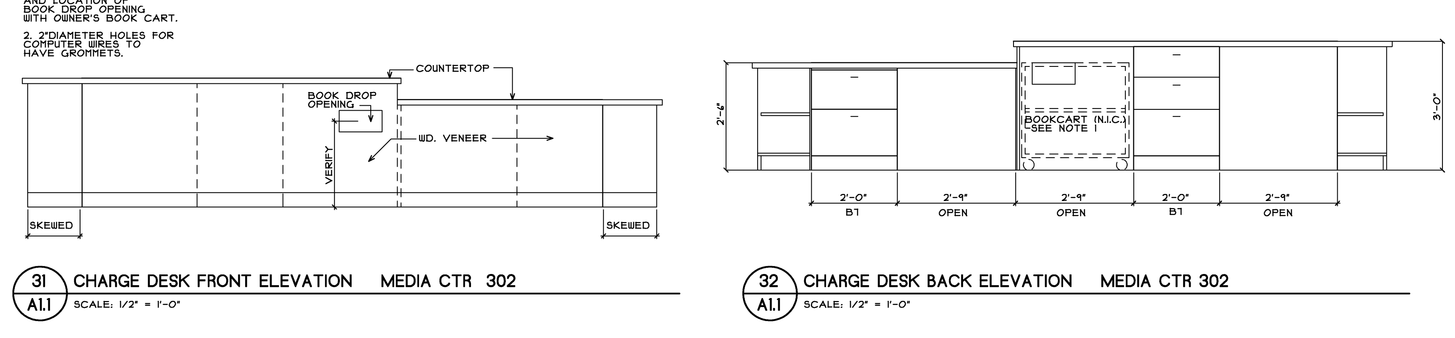

15 A1.1 MEDIA CENTER/ADULT STACKS 306
SCALE: 1/4" = 1'-0"

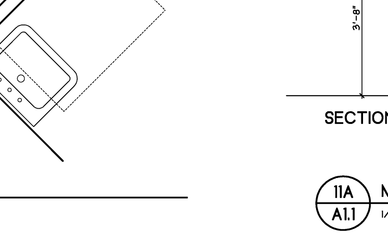

22 A1.1 MEDIA CENTER 302
SCALE: 1/4" = 1'-0"

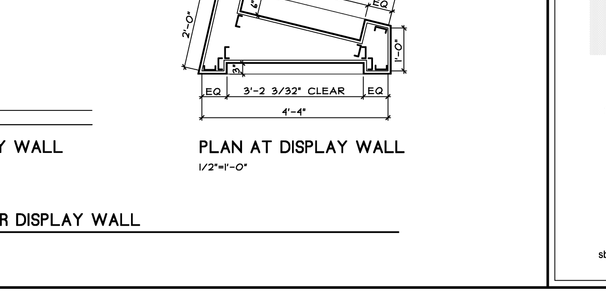

23 A1.1 MEDIA CENTER 302
SCALE: 1/4" = 1'-0"

24 A1.1 MEDIA CENTER 302
SCALE: 1/4" = 1'-0"

25 A1.1 MEDIA CENTER 302
SCALE: 1/4" = 1'-0"

26 A1.1 MEDIA CENTER 302
SCALE: 1/4" = 1'-0"

34 A1.1 MEDIA CENTER/ADULT STACKS 306
SCALE: 1/4" = 1'-0"

35 A1.1 MEDIA CENTER/ADULT STACKS 306
SCALE: 1/4" = 1'-0"

16 A1.1 OFFICE/WORK ROOM/PROFESSIONAL 303
SCALE: 1/4" = 1'-0"

17 A1.1 OFFICE/WORK ROOM/ PROFESSIONAL 303
SCALE: 1/4" = 1'-0"

18 A1.1 OFFICE/WORK ROOM/ PROFESSIONAL 303
SCALE: 1/4" = 1'-0"

19 A1.1 OFFICE/WORK ROOM/ PROFESSIONAL 303
SCALE: 1/4" = 1'-0"

20 A1.1 OFFICE/WORK ROOM/ PROFESSIONAL 303
SCALE: 1/4" = 1'-0"

21 A1.1 OFFICE/WORK ROOM/ PROFESSIONAL 303
SCALE: 1/4" = 1'-0"

27 A1.1 SERVER 304
SCALE: 1/4" = 1'-0"

28 A1.1 SERVER 304
SCALE: 1/4" = 1'-0"

29 A1.1 SERVER 304
SCALE: 1/4" = 1'-0"

30 A1.1 SERVER 304
SCALE: 1/4" = 1'-0"

31 A1.1 CHARGE DESK FRONT ELEVATION MEDIA CTR 302
SCALE: 1/2" = 1'-0"

32 A1.1 CHARGE DESK BACK ELEVATION MEDIA CTR 302
SCALE: 1/2" = 1'-0"

33 A1.1 CHARGE DESK PLAN
SCALE: 1/2" = 1'-0"

SECTION AT DISPLAY WALL

PLAN AT DISPLAY WALL
1/2"=1'-0"

11A A1.1 MEDIA CENTER DISPLAY WALL
1/2" = 1'-0"

SEE A5.0 FOR CASEWORK LEGEND AND DETAILS

STEPHEN J. BLATT

Revisions:

East End Elementary School
Portland Public Schools
Portland, Maine

Stephen Blatt Architects

10 Danforth Street
Post Office Box 583 DTS
Portland, Maine 04112-0583
Voice: 207.761.5911
Fax: 207.761.2105
Email: sba@sbarchitects.com

Consultants

Civil Engineer
DeLuca-Hoffman Associates

Landscape Architect
Carroll Associates

Structural Engineer
Pinkham & Greer

Mechanical Engineer
Bennett Engineering

Electrical Engineer
Bartlett Design

Kitchen Design
TJM Consulting

Green Consultant
Fore Solutions

Job No.: 0309
Date: July 15, 2004
Scale: 1/4" = 1'-0"
Drawn by: mg
Checked by: jph

Drawing Title:
MediaCenter

A5.4