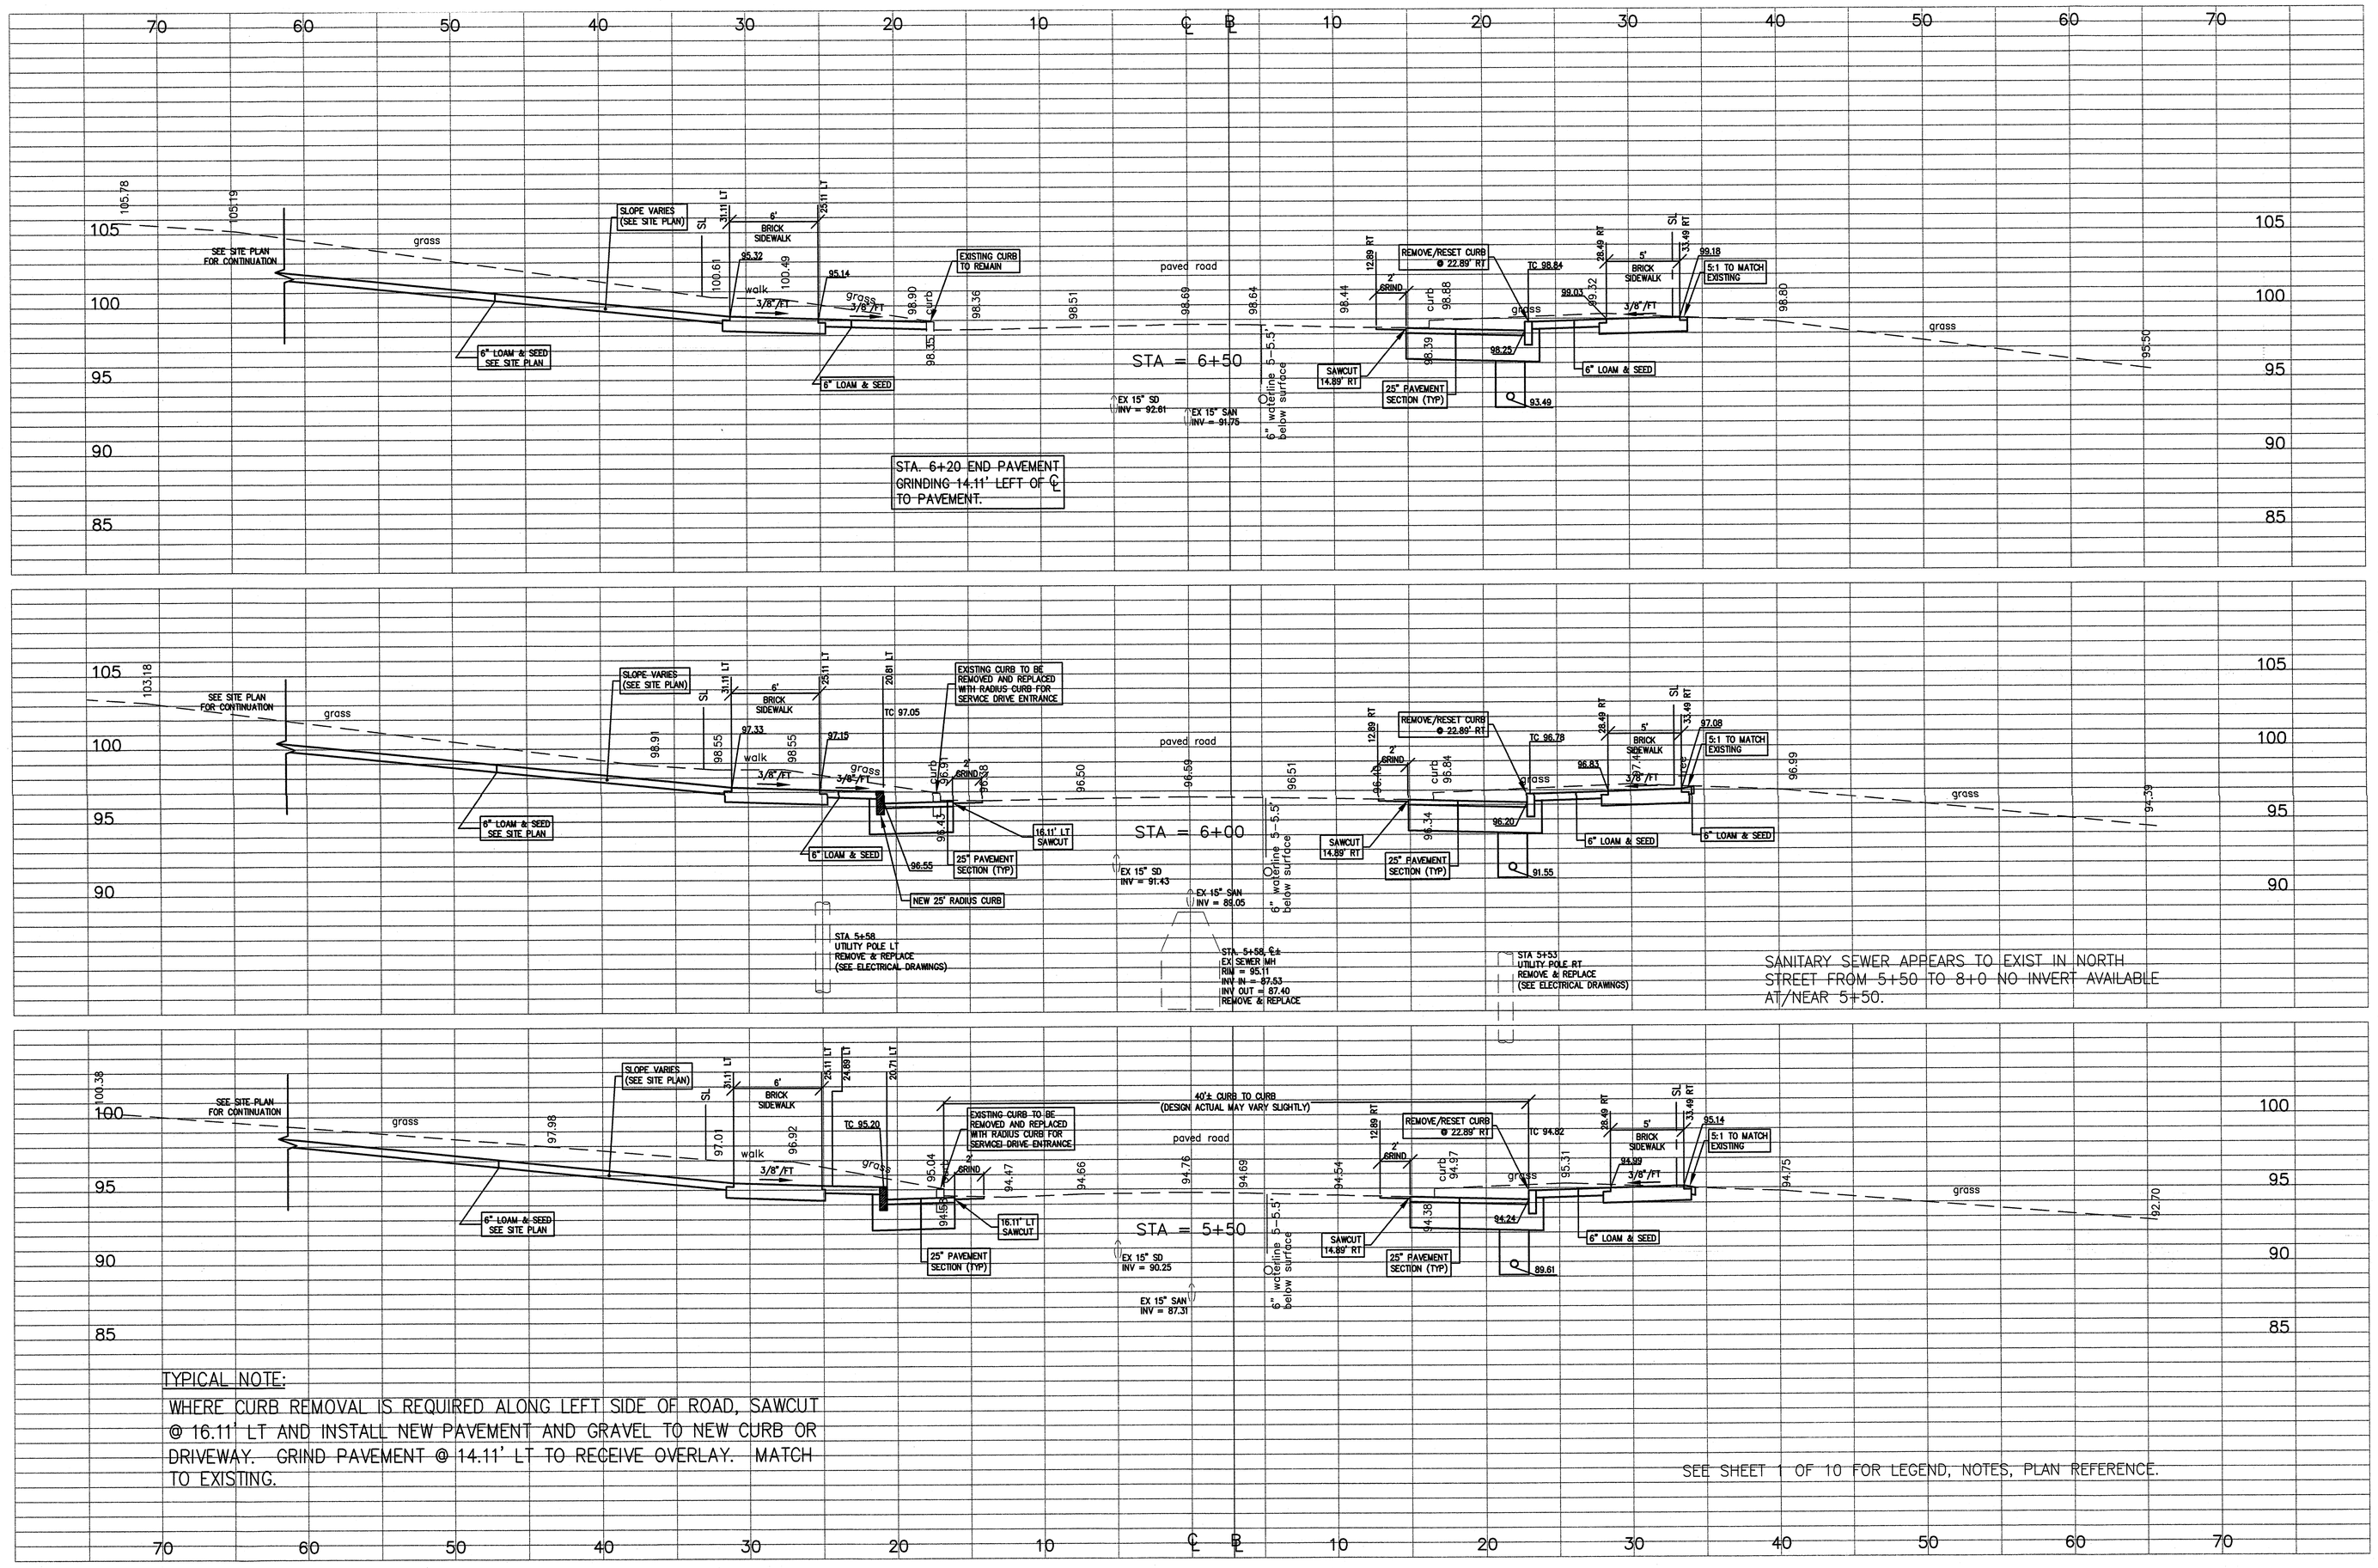

SEE SHEET 1 OF 10 FOR LEGEND, NOTES, PLAN REFERENCE.

GRAPHIC SCALE

5 0 2.5 5 10

(IN FEET)
1 inch = 5 ft.

STATE OF MAINE
WILLIAM G. HOFFMAN
REGISTERED
PROFESSIONAL ENGINEER
P.E. WILLIAM G. HOFFMAN
LIC. #6105

DeLUCA–HOFFMAN ASSOCIATES, INC.
778 MAIN STREET, SUITE 8
SOUTH PORTLAND, ME 04106
(207) 775-1121
DHA@DeLucaHoffman.com

Stephen Blatt Architects
10 Danforth Street
Post Office Box 583 DTS
Portland, Maine 04112-0583
Voice: 207.761.0011
Fax: 207.761.2105
Email: sba@sbarchitects.com

Consultants
Civil Engineer
DeLuca-Hoffman Associates
Landscape Architect
Carroll Associates
Structural Engineer
Pinkham & Greer
Mechanical Engineer
Bennett Engineering
Electrical Engineer
Bartlett Design
Kitchen Design
TJM Consulting
Green Consultant
Fore Solutions

Revisions:
1 . .

East End
Elementary School
Portland Public Schools
Portland, Maine

Job No.: 2370
Date: February 24, 2004
Scale: 1" = 5'-0"
Drawn by: wsm
Checked by: wgh

Drawing Title:
North Street
Cross Sections

NS-C
7