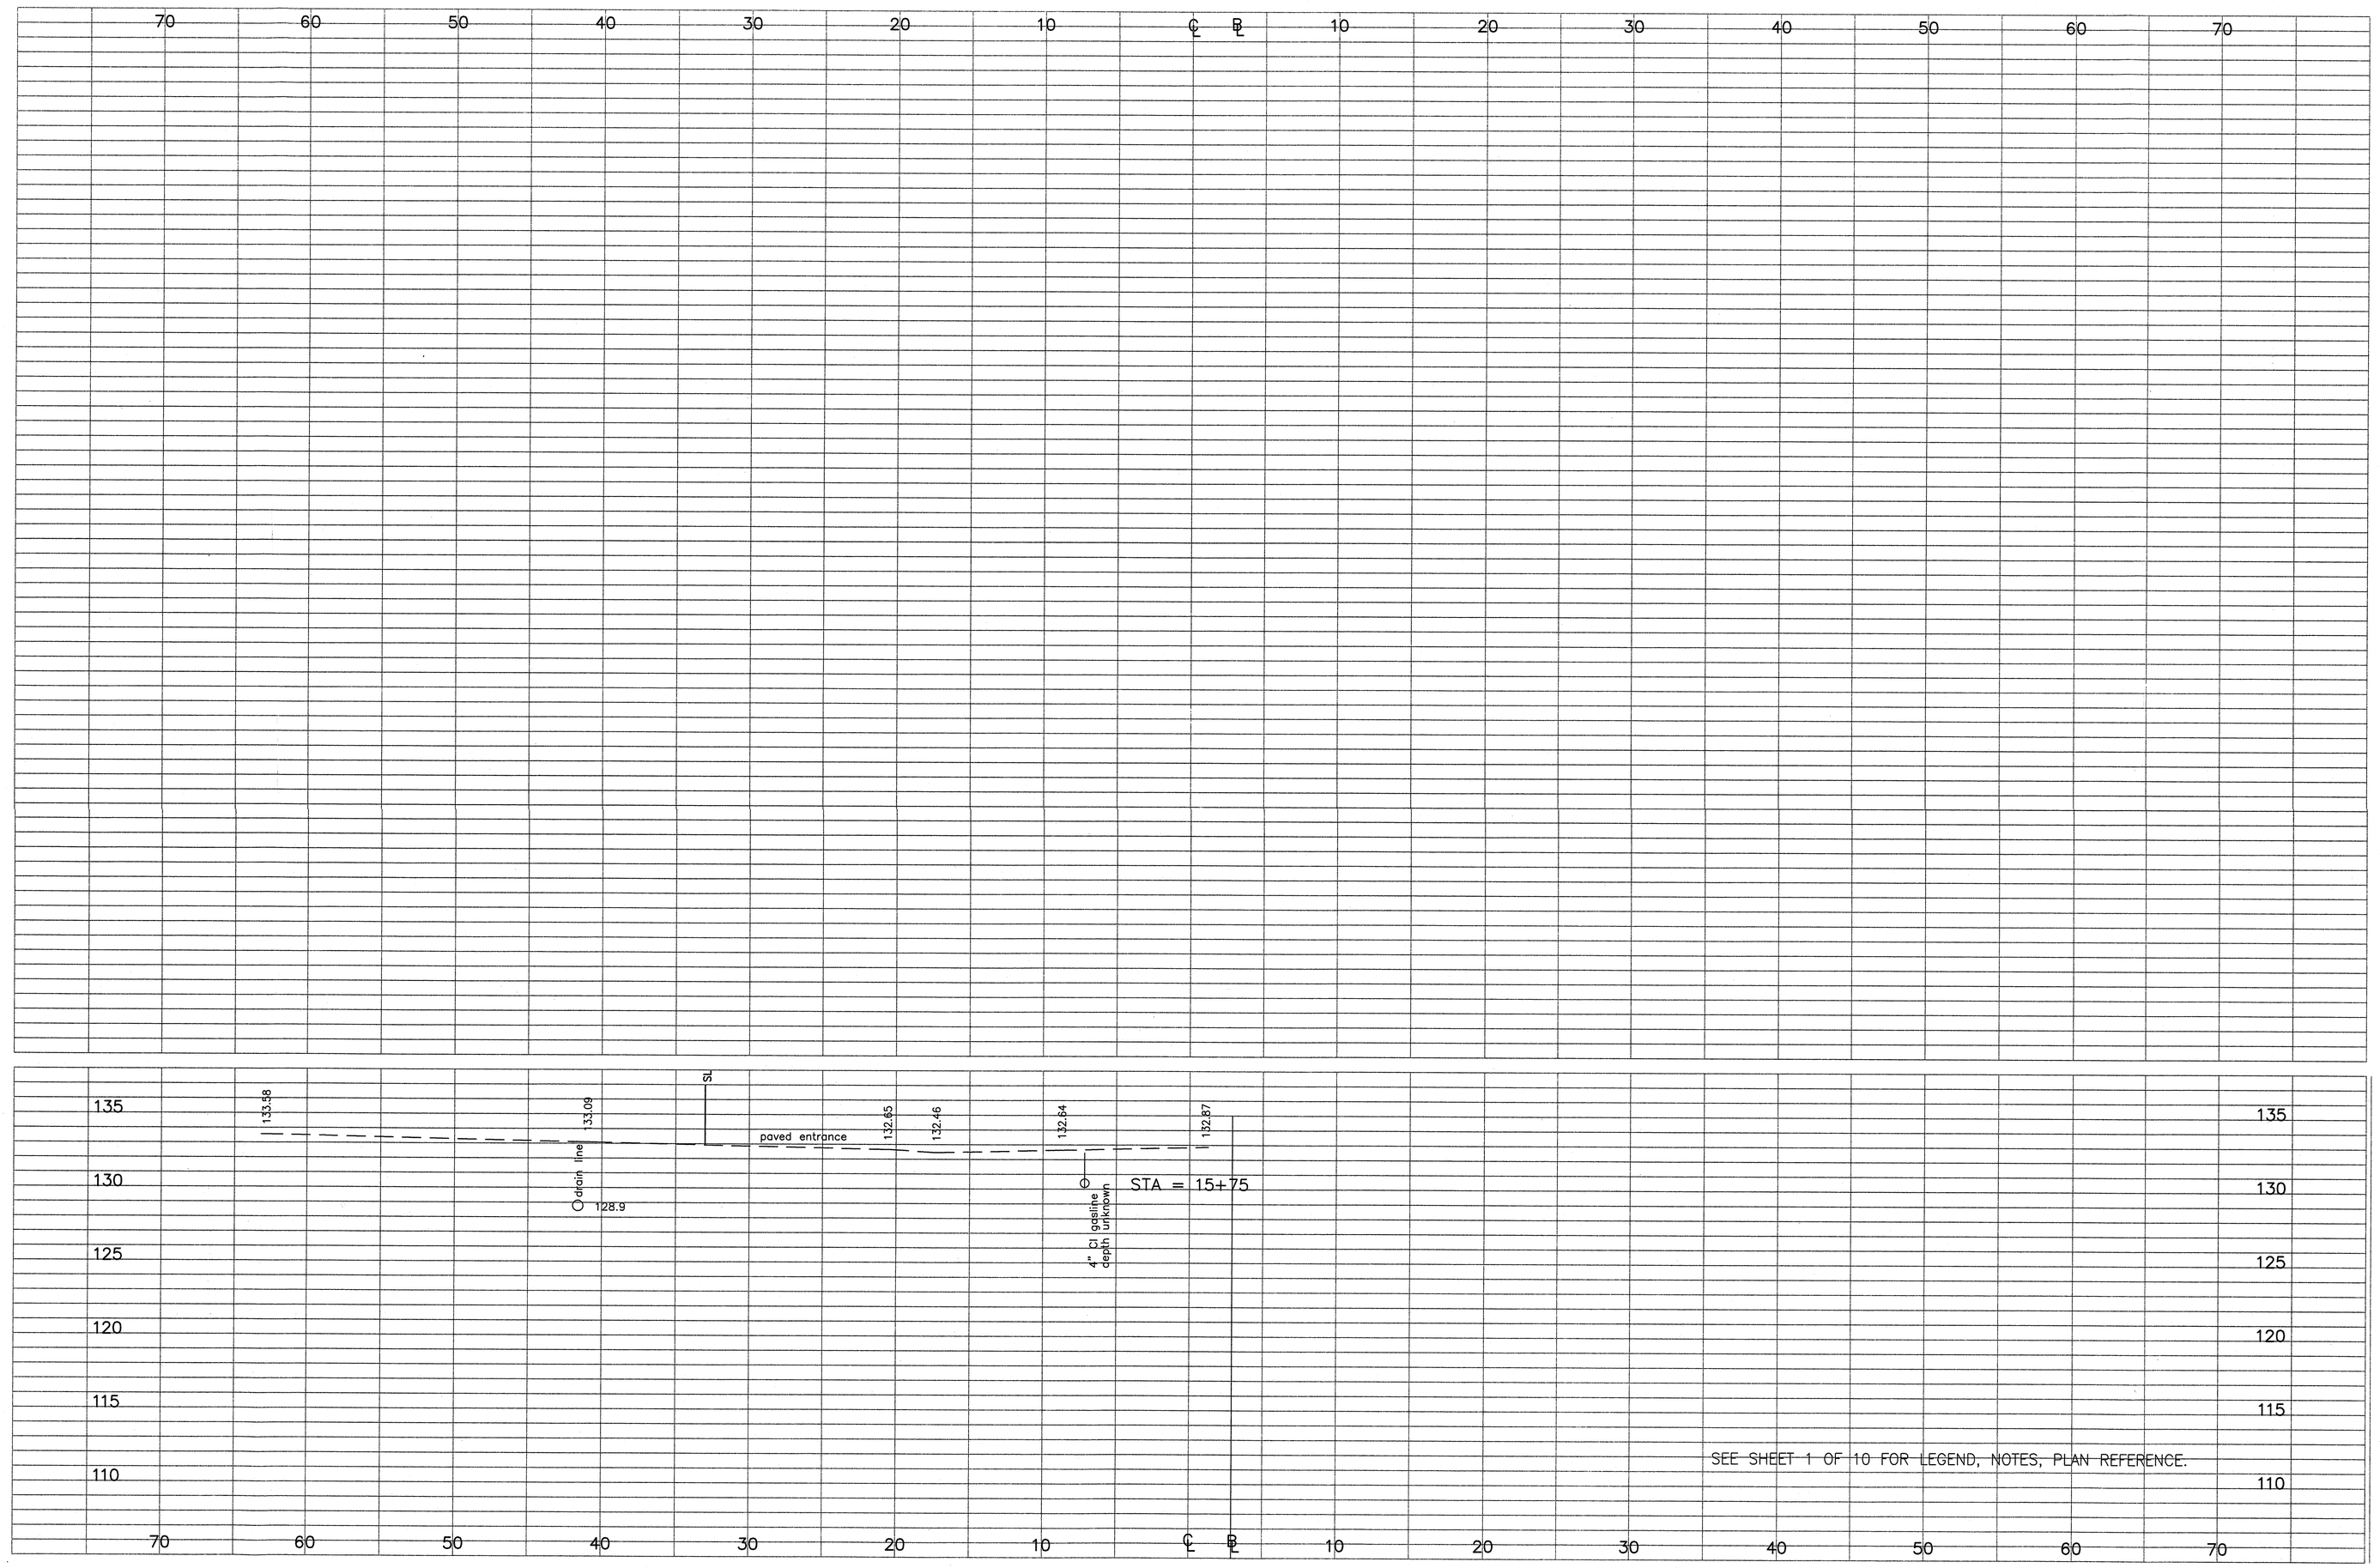

GRAPHIC SCALE

5 0 2.5 5 10

(IN FEET)
1 inch = 5 ft.

STATE OF MAINE
WILLIAM G. HOFFMAN
#4105
REGISTERED
PROFESSIONAL ENGINEER

P.E. WILLIAM G. HOFFMAN
LIC. #4105

Revisions:
1 -

East End
Elementary School
Portland Public Schools
Portland, Maine

Stephen Blatt
Architects

10 Danforth Street
Post Office Box
583 DTS
Portland, Maine
04112-0583
Voice:
207.761.5911
Fax:
207.761.2105
Email:
sba@sbarchitects.com

Consultants

Civil Engineer
DeLuca-Hoffman Associates

Landscape Architect
Carroll Associates

Structural Engineer
Pinkham & Greer

Mechanical Engineer
Bennett Engineering

Electrical Engineer
Bartlett Design

Kitchen Design
TJM Consulting

Green Consultant
Fore Solutions

Job No.: 2370
Date: February 24, 2004
Scale: 1" = 5'-0"
Drawn by: sem
Checked by: wgh

Drawing Title:
North Street
Cross Sections

NS-C
15

DH
DeLUCA-HOFFMAN
ASSOCIATES, INC.
778 MAIN STREET, SUITE 8
SOUTH PORTLAND, ME 04106
(207) 775-1121
DHA@DeLucaHoffman.com