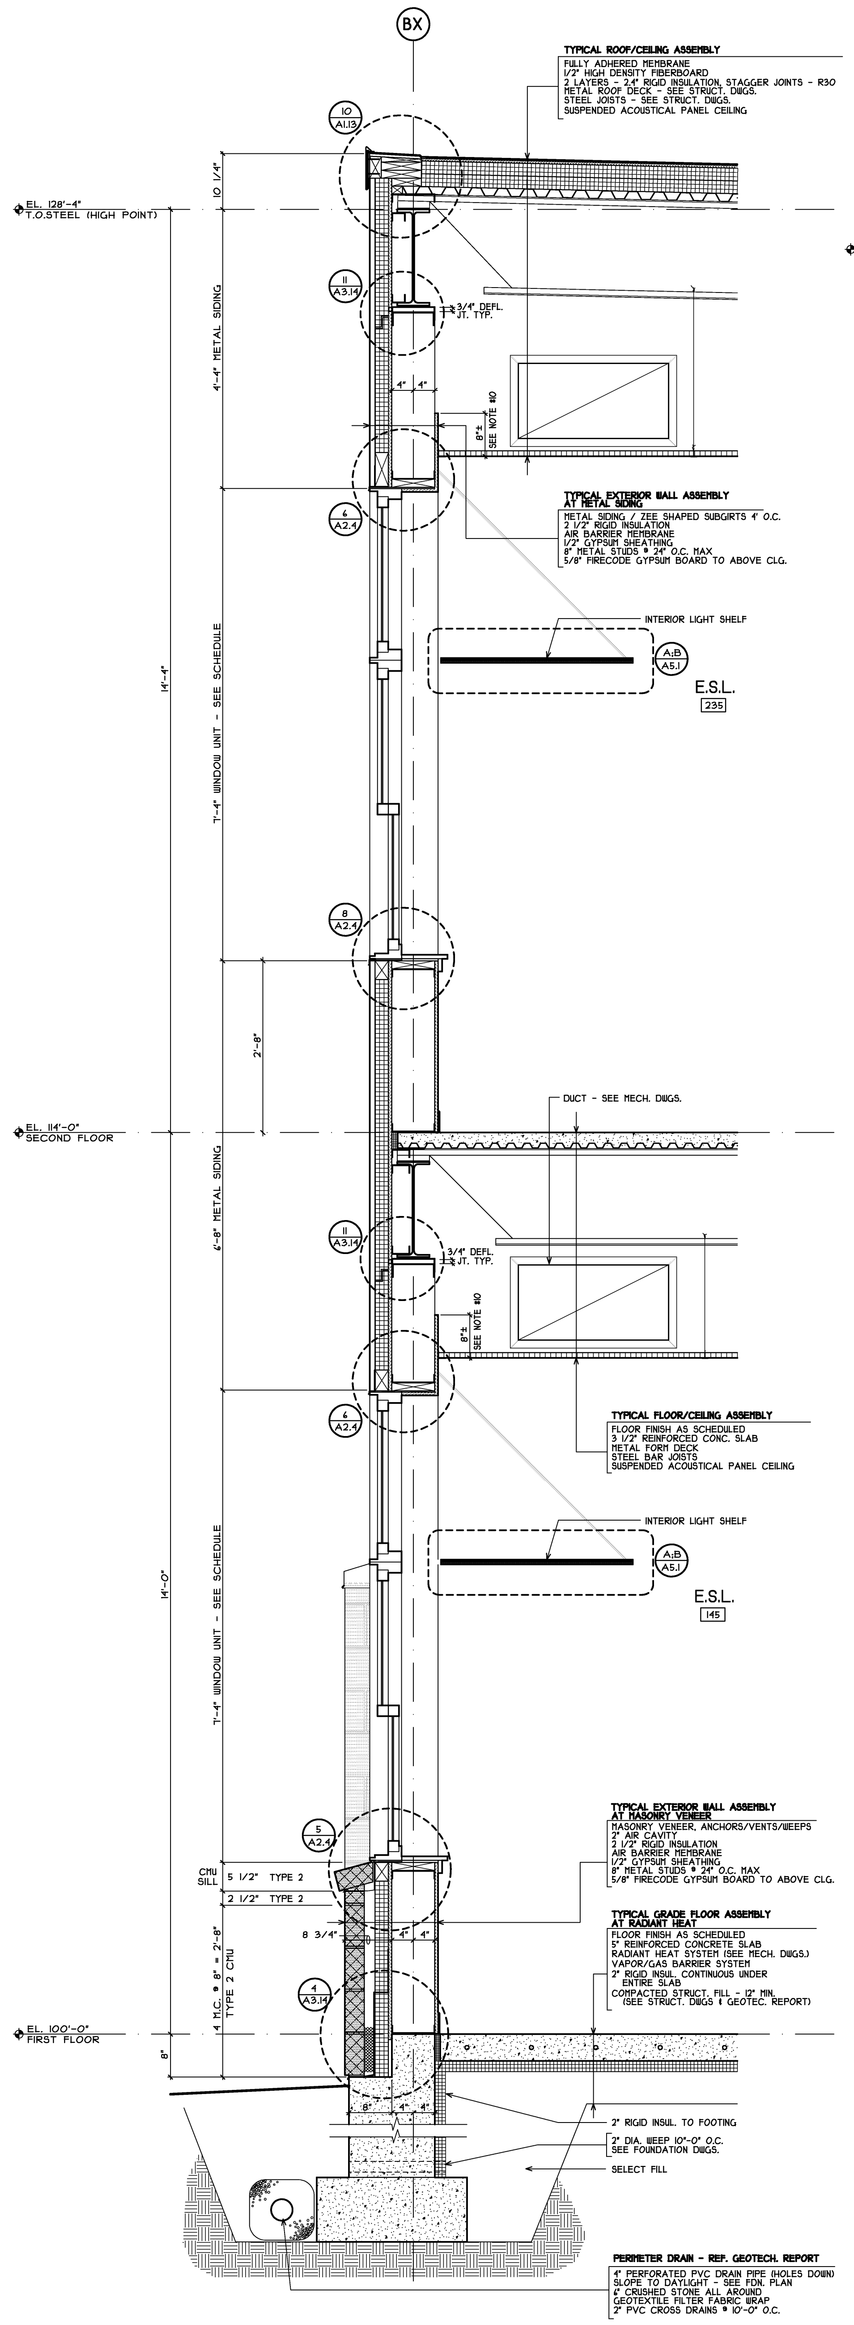

1 A3.1 WALL SECTION
SCALE: 3/4" = 1'-0"

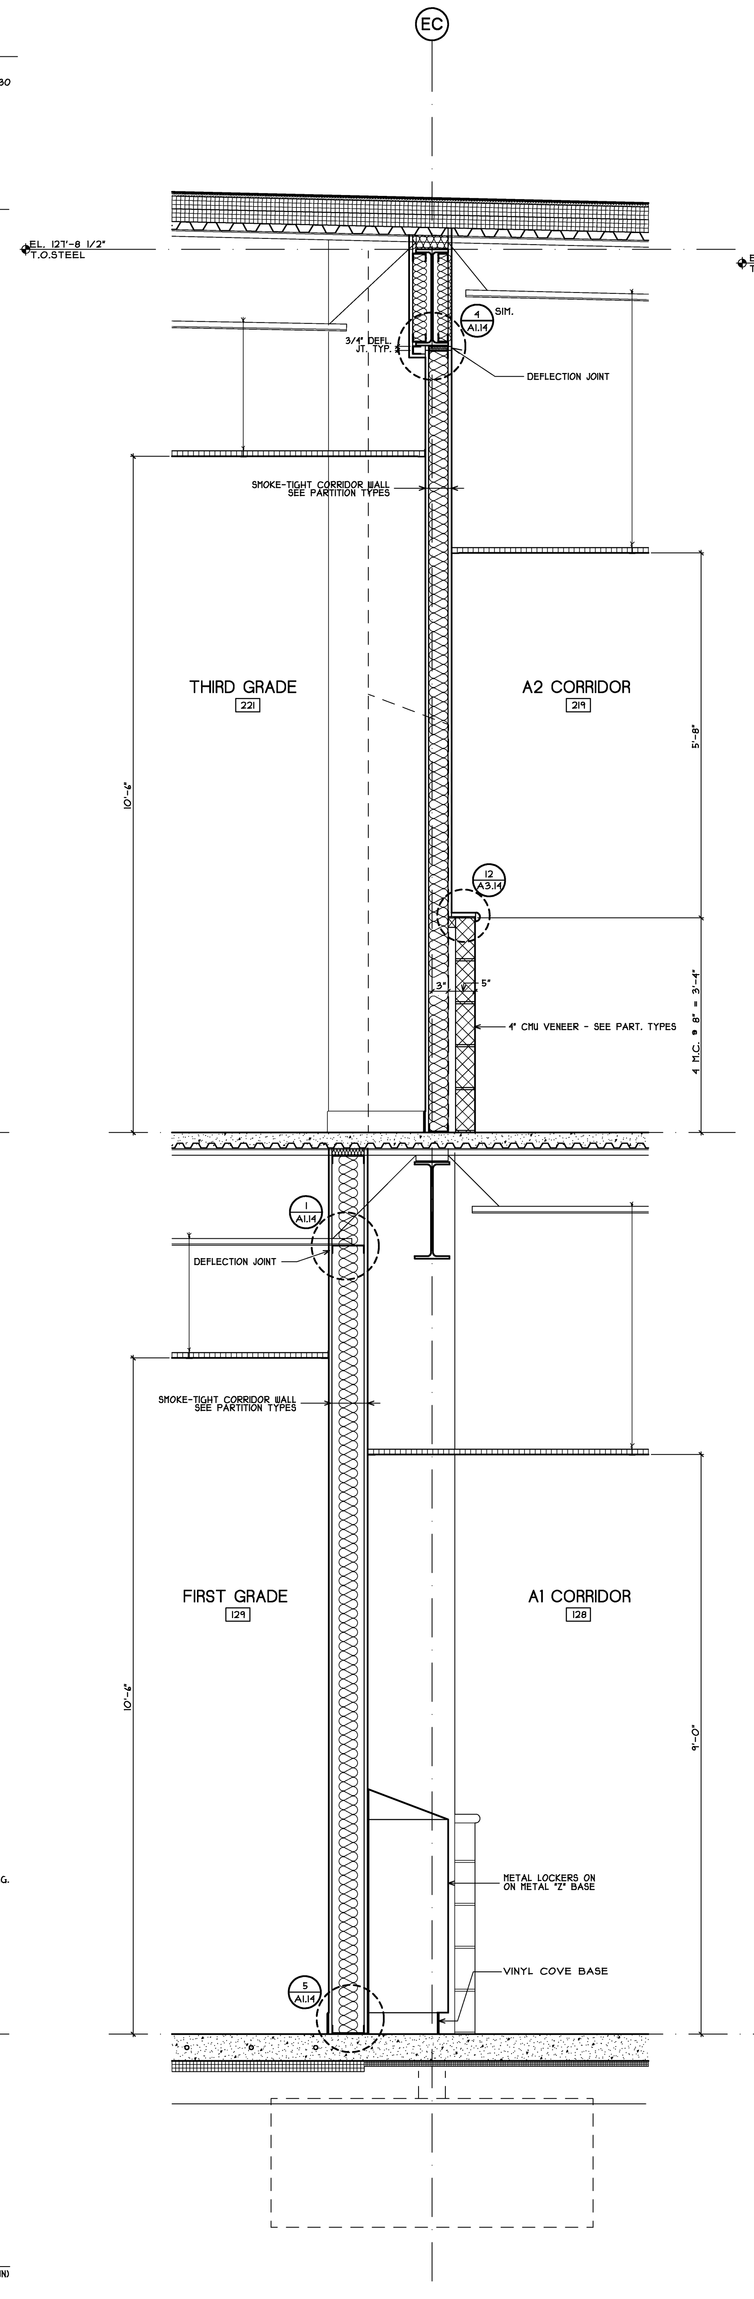

2 A3.1 WALL SECTION
SCALE: 3/4" = 1'-0"

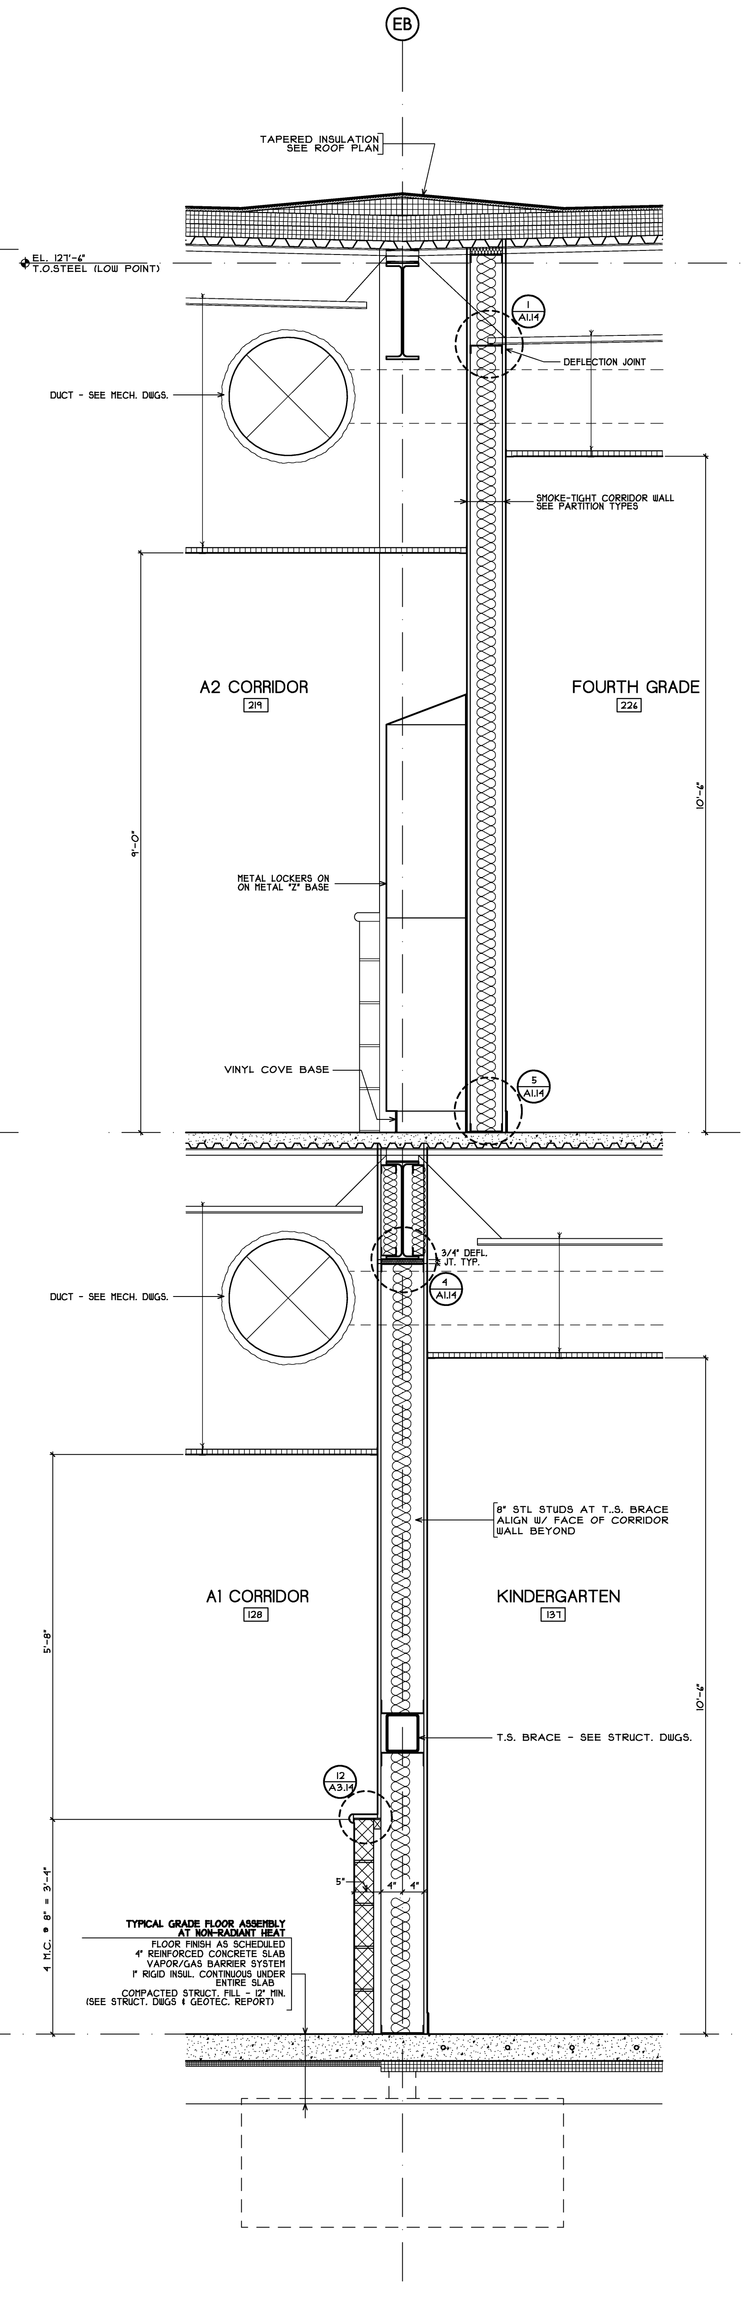

3 A3.1 WALL SECTION
SCALE: 3/4" = 1'-0"

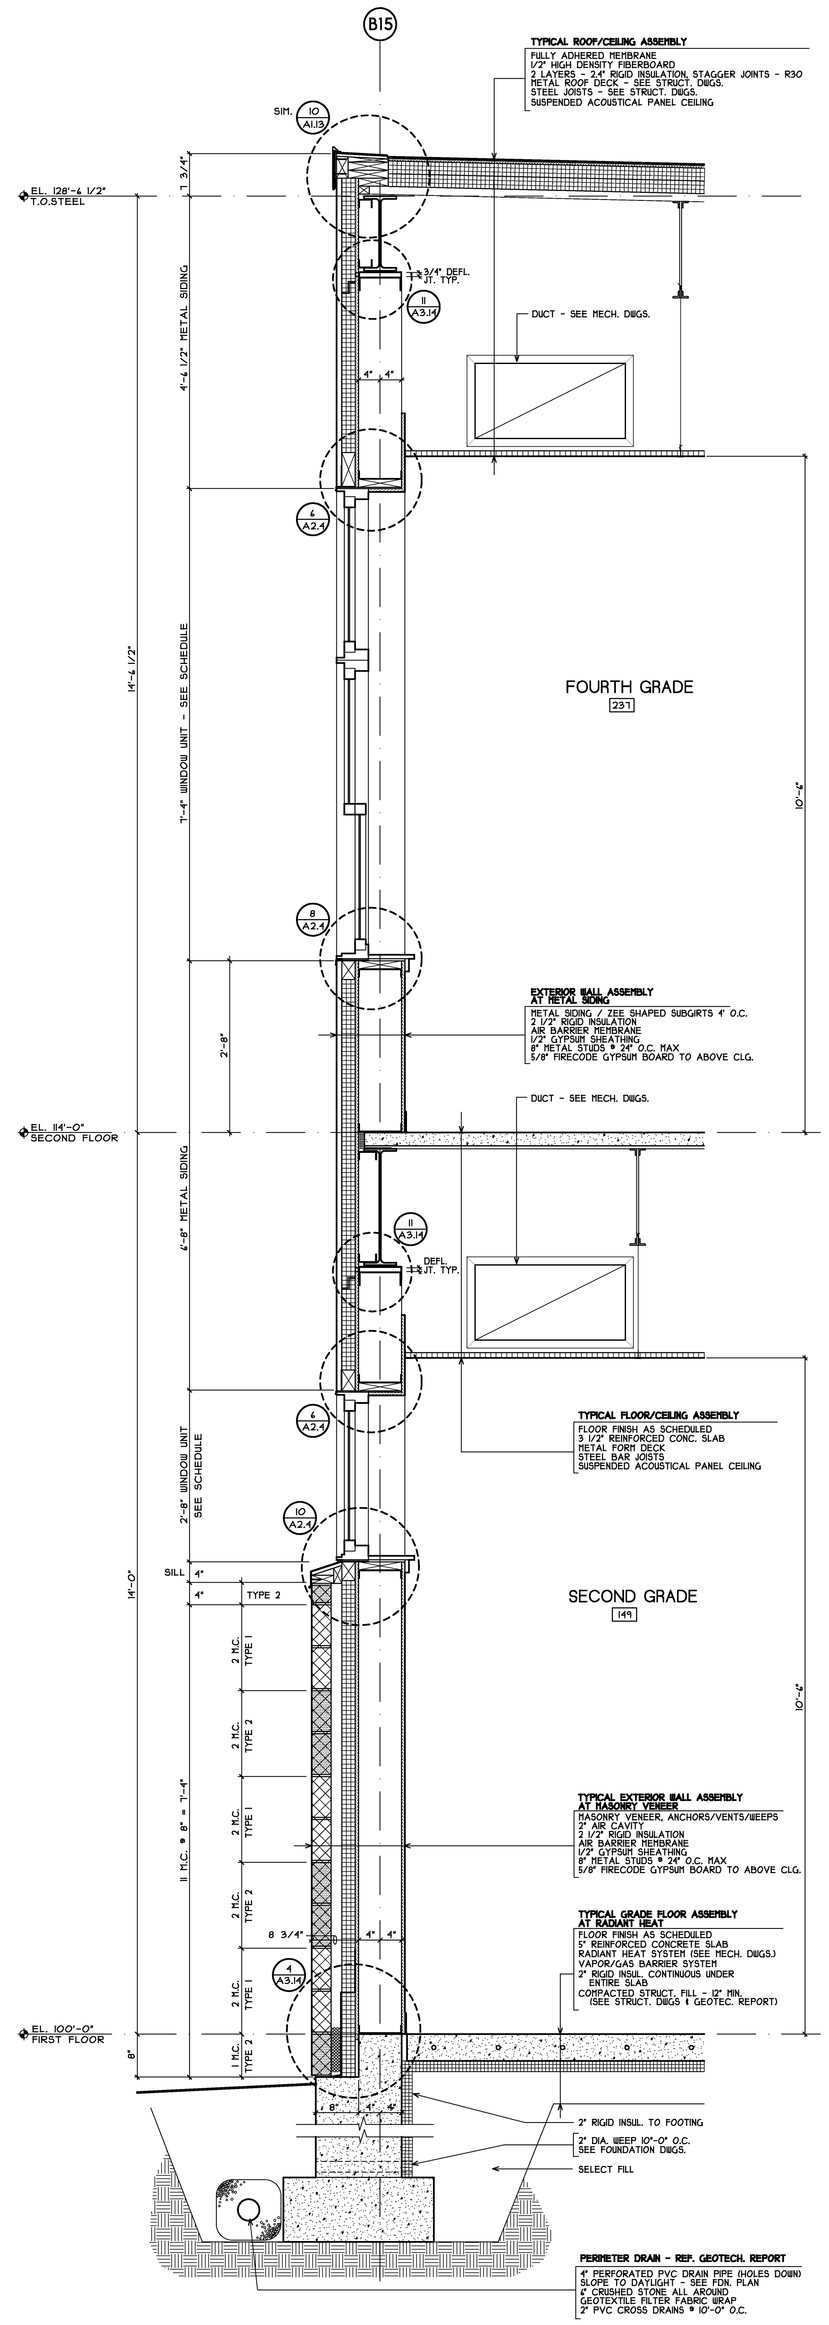

4 A3.1 WALL SECTION
SCALE: 3/4" = 1'-0"

STEPHEN J. BLATT
No. 6 REGISTERED
ARCHITECT

Revisions:

Stephen Blatt Architects

10 Danforth Street
Post Office Box 583 DTS
Portland, Maine 04112-0583
Voice: 207.761.5911
Fax: 207.761.2105
Email: sba@sbarchitects.com

Consultants

Civil Engineer
DeLuca-Hoffman Associates

Landscape Architect
Carroll Associates

Structural Engineer
Pinkham & Greer

Mechanical Engineer
Bennett Engineering

Electrical Engineer
Bartlett Design

Kitchen Design
TJM Consulting

Green Consultant
Fore Solutions

East End
Elementary School
Portland Public Schools
Portland, Maine

Job No.: 0309
Date: July 15, 2004
Scale: 3/4" = 1'-0"
Drawn by: dwb
Checked by: jph

Drawing Title:
Wall Sections

A3.1