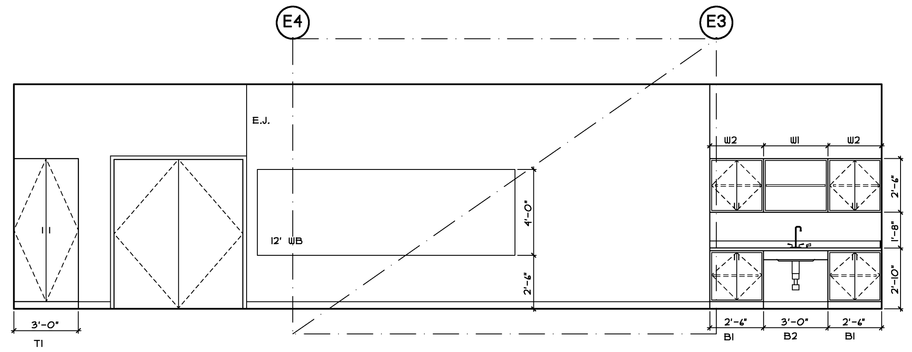

1 A1.3 / 1 A1.4 FIFTH GRADE 224, 238, 251 / FOURTH GRADE (OPPOSITE HAND) 223, 237, 250
SCALE: 1/4" = 1'-0"

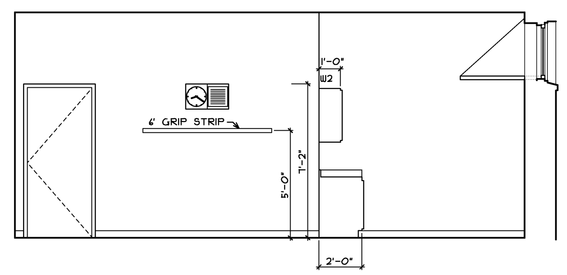

2 A1.3 / 2 A1.4 FIFTH GRADE
FOURTH GRADE (OPPOSITE HAND) 223, 237, 250
SCALE: 1/4" = 1'-0"

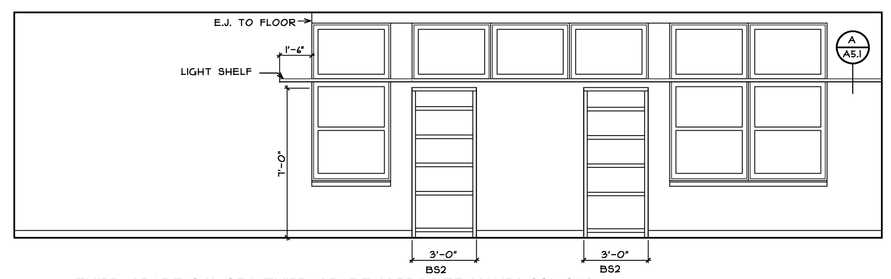

3 A1.3 / 3 A1.4 THIRD GRADE 241, 254 THIRD GRADE (OPPOSITE HAND) 221, 248
FOURTH GRADE 227 FOURTH GRADE(OPPOSITE HAND) 223, 237, 250
FIFTH GRADE 224, 238, 251 ESL (OPPOSITE HAND) 235
SCALE: 1/4" = 1'-0"

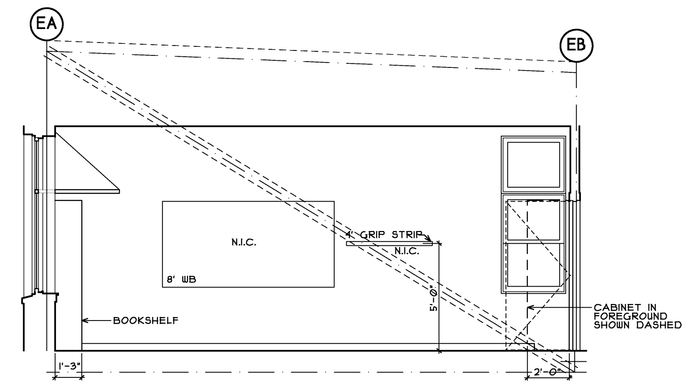

4 A1.3 / 4 A1.4 FIFTH GRADE 224, 238, 251
FIFTH GRADE 134, 150, 167
FOURTH GRADE (OPPOSITE HAND) 223, 237, 250
SCALE: 1/4" = 1'-0"

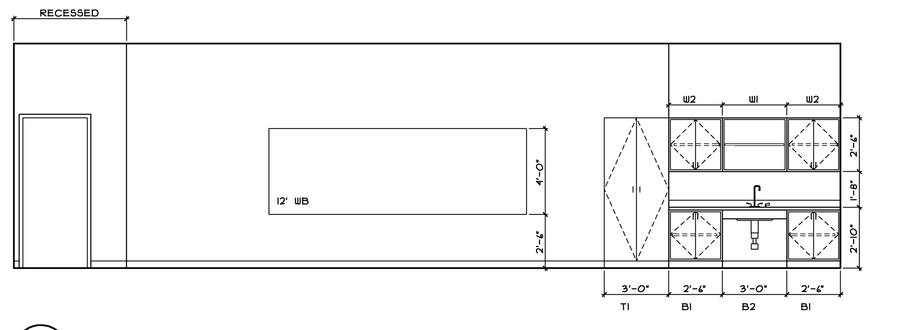

5 FOURTH GRADE 227 THIRD GRADE 241, 254 THIRD GRADE (OPPOSITE HAND) 221,248 ESL (OH) 235
SCALE: 1/4" = 1'-0"

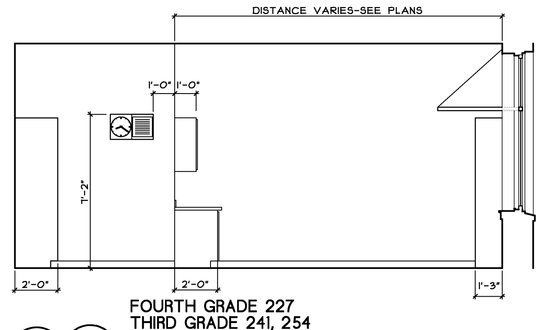

6 A1.3 / 6 A1.4 FOURTH GRADE 227
THIRD GRADE 241, 254
THIRD GRADE (OPPOSITE HAND) 221,248 ESL (OH) 235
SCALE: 1/4" = 1'-0"

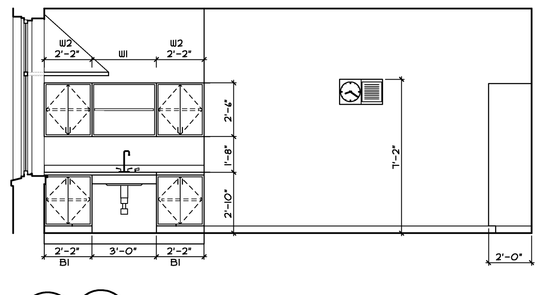

6A A1.3 / 6A A1.4 THIRD GRADE 221, 248 ESL 235
SCALE: 1/4" = 1'-0"

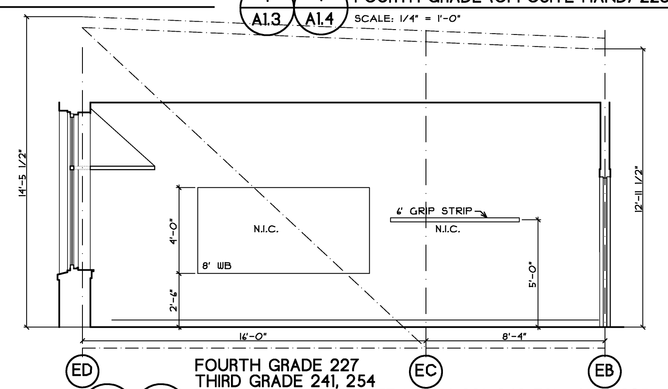

ED A1.3 EC A1.3 EB A1.3 / 7 A1.3 / 7 A1.4 FOURTH GRADE 227
THIRD GRADE 241, 254
THIRD GRADE (OPPOSITE HAND) 221, 248 ESL (OH) 235
SCALE: 1/4" = 1'-0"

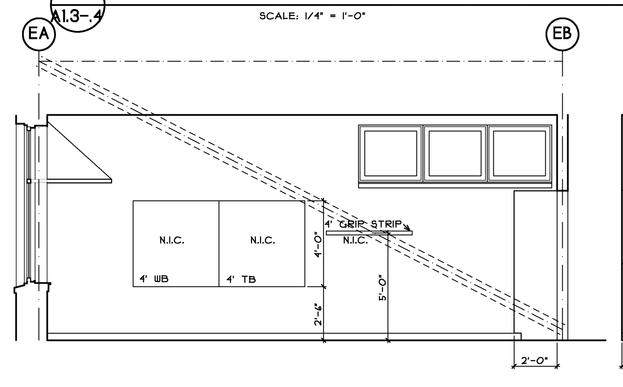

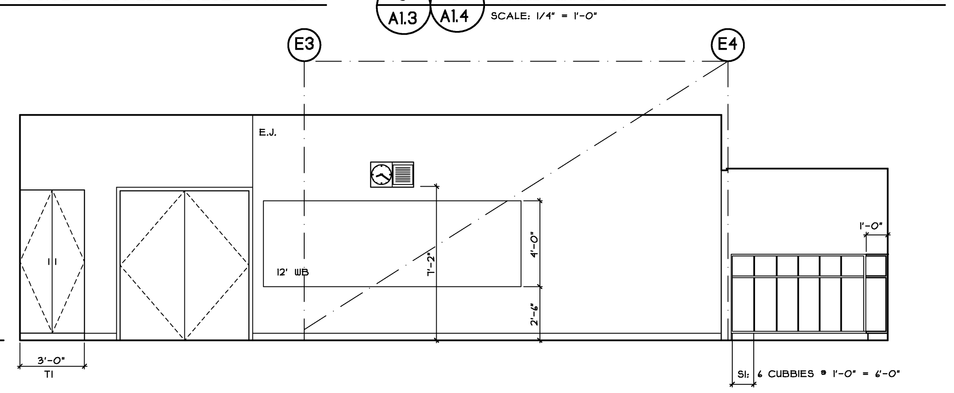

8 A1.1 / 8 A1.2 KINDERGARTEN 167 FIRST GRADE 150
SECOND GRADE 134, OPPOSITE HAND 133, 149, 166
SCALE: 1/4" = 1'-0"

9 A1.1 / 9 A1.2 KINDERGARTEN 167 FIRST GRADE 150 SECOND GRADE 134
SCALE: 1/4" = 1'-0"

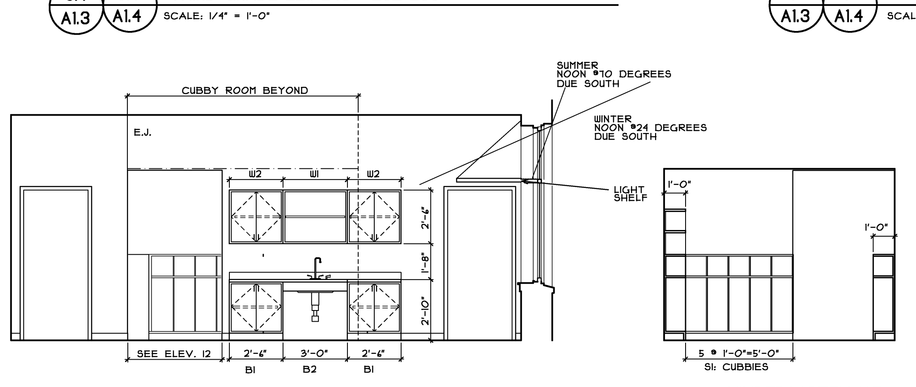

10 A1.1 / 10 A1.2 KINDERGARTEN 167 FIRST GRADE 150 SECOND GRADE 134
SECOND GRADE (OPPOSITE HAND,SIMILAR) 133, 149, 166
SCALE: 1/4" = 1'-0"

11 A1.1 / 11 A1.2 KINDERGARTEN 167
FIRST GRADE 150
SECOND GRADE 134
SCALE: 1/4" = 1'-0"

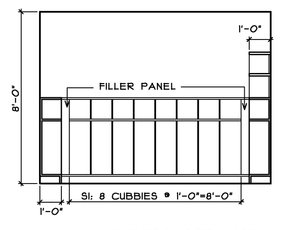

12 A1.1 / 12 A1.2 KINDERGARTEN 167
FIRST GRADE 150
SECOND GRADE 134
SCALE: 1/4" = 1'-0"

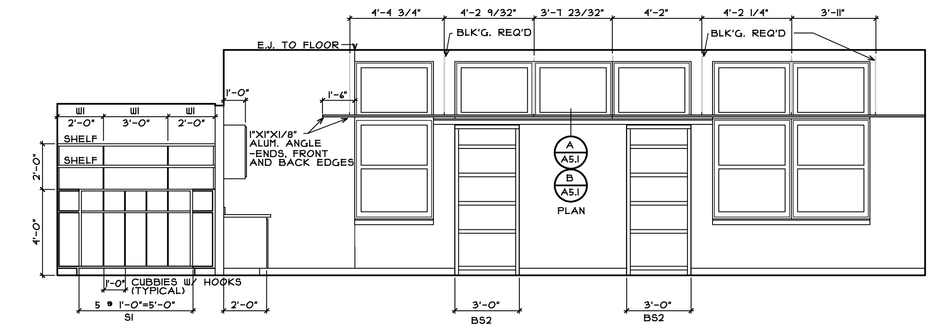

13 A1.1 / 13 A1.2 KINDERGARTEN 167 FIRST GRADE 150 SECOND GRADE 134 SECOND GRADE(OPP. HAND) 133, 149, 166
SCALE: 1/4" = 1'-0"

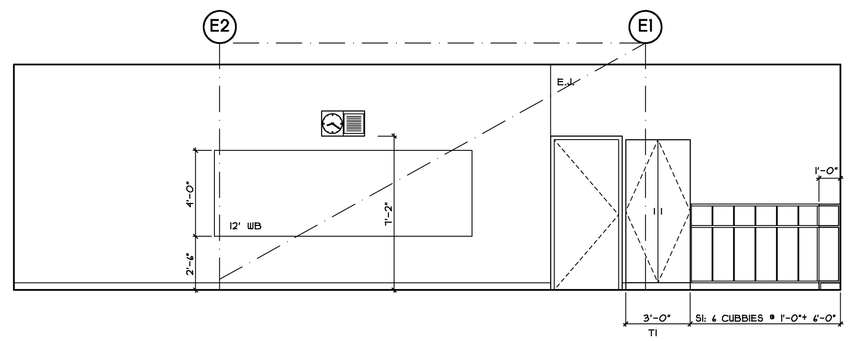

14 A1.1 KINDERGARTEN 137, 153, 170 FIRST GRADE (OPPOSITE HAND) 129, 162 ESL (O.H.) 145
SCALE: 1/4" = 1'-0"

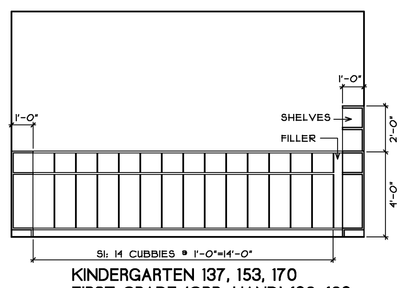

15 A1.1 / 15 A1.2 KINDERGARTEN 137, 153, 170
FIRST GRADE (OPP. HAND) 129, 162
ESL 145 (O.H.)
SCALE: 1/4" = 1'-0"

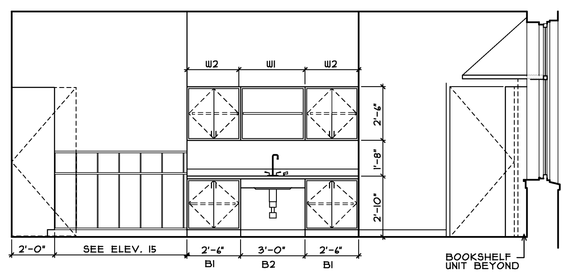

16 A1.1 / 16 A1.2 KINDERGARTEN 137, 153, 170
FIRST GRADE (OPPOSITE HAND) 129, 162 ESL (O.H.) 145
SCALE: 1/4" = 1'-0"

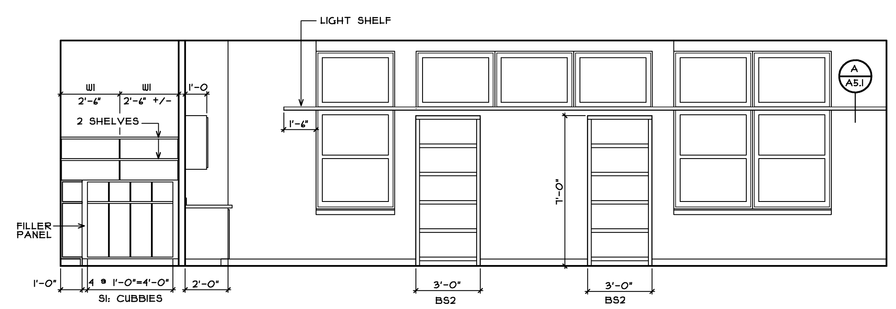

17 A1.1 / 17 A1.2 KINDERGARTEN 137, 153, 170 FIRST GRADE (OPPOSITE HAND) 129, 162 ESL (O.H.) 145
SCALE: 1/4" = 1'-0"

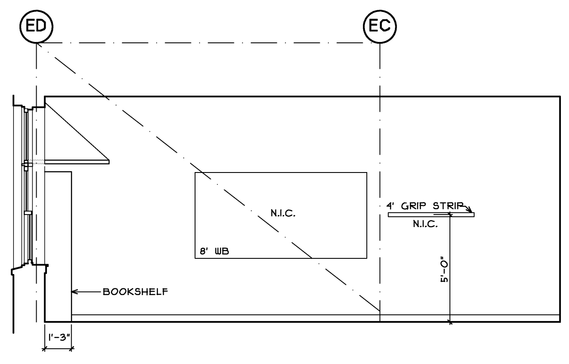

18 A1.1 / 18 A1.2 KINDERGARTEN 137, 153, 170
FIRST GRADE (OPPOSITE HAND) 129, 162 ESL (O.H.) 145
SCALE: 1/4" = 1'-0"

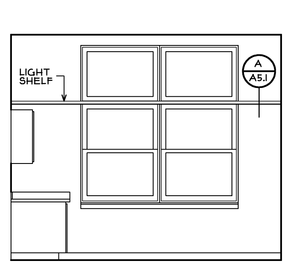

19 A1.1 / 19 A1.2 / 19 A1.3 / 19 A1.4 EXPLORE 131, 147,
164, 222, 236, 249
SCALE: 1/4" = 1'-0"

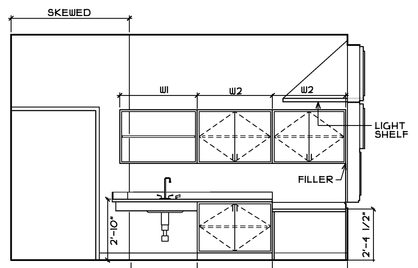

20 A1.1 / 20 A1.2 / 20 A1.3 / 20 A1.4 EXPLORE 131, 147,
164, 222, 236, 249
SCALE: 1/4" = 1'-0"

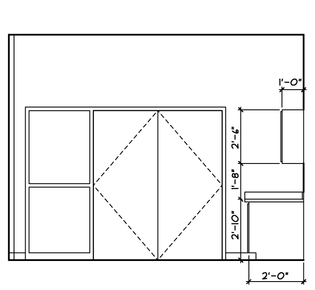

21 A1.1 / 21 A1.2 / 21 A1.3 / 21 A1.4 EXPLORE 131, 147,
164, 222, 236, 249
SCALE: 1/4" = 1'-0"

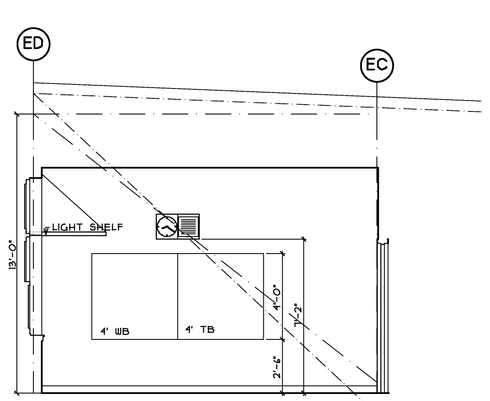

22 A1.1 / 22 A1.2 / 22 A1.3 / 22 A1.4 EXPLORE 131, 147,
164, 222, 236, 249
SCALE: 1/4" = 1'-0"

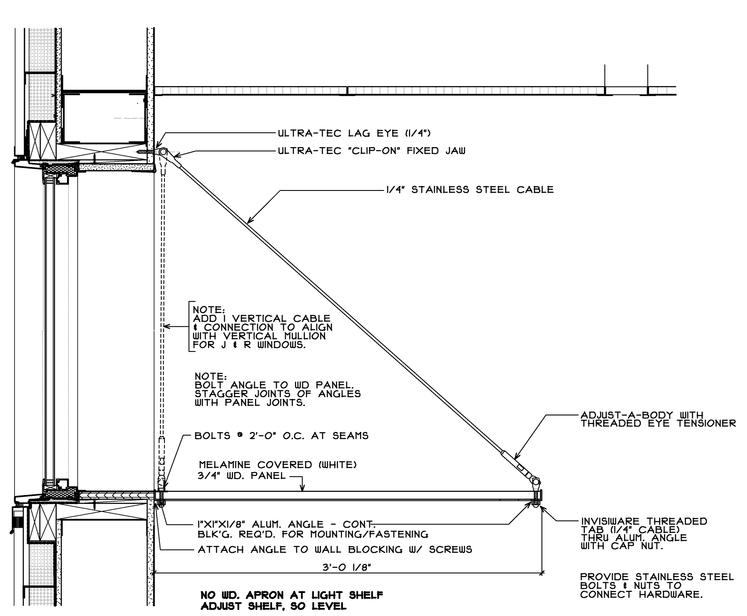

A DETAIL AT LIGHT SHELF
SCALE: 1 1/2" = 1'-0"

NOTE:
CONTRACTOR SHALL INSTALL MOCK-UP IN 1 CLASSROOM FOR REVIEW AND APPROVAL BEFORE INSTALLATION OF ALL OTHER LIGHT SHELVES.
JOINTS IN WOOD PANEL SHALL BE CONNECTED (BISCUITED).
ALIGN CABLES WITH WINDOW MULLIONS OR PANEL CENTERS.

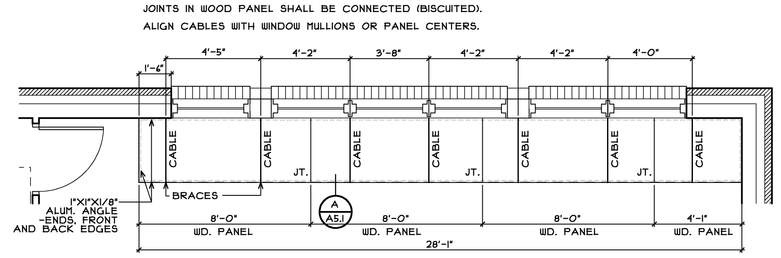

B PLAN AT LIGHT SHELF
SCALE: 1/4" = 1'-0"

NOTE:
SOUTH CLASSROOM WING SHOWN
O.H.-OPPOSITE HAND

STEPHEN A. BLATT

Revisions:

East End
Elementary School
Portland Public Schools
Portland, Maine

Stephen Blatt Architects
10 Danforth Street
Post Office Box 583 075
Portland, Maine 04112-0583
Voice: 207.781.5911
Fax: 207.761.2105
Email: sba@sbarchitects.com

Consultants

Civil Engineer
DeLuca-Hoffman Associates

Landscape Architect
Carroll Associates

Structural Engineer
Pinkham & Greer

Mechanical Engineer
Bennett Engineering

Electrical Engineer
Bartlett Design

Kitchen Design
TJM Consulting

Green Consultant
Fore Solutions

Job No.: 0309
Date: July 15, 2004
Scale: 1/4" = 1'-0"
Drawn by: rag
Checked by: jph

Drawing Title:
Interior Elevations
Classrooms

A5.1