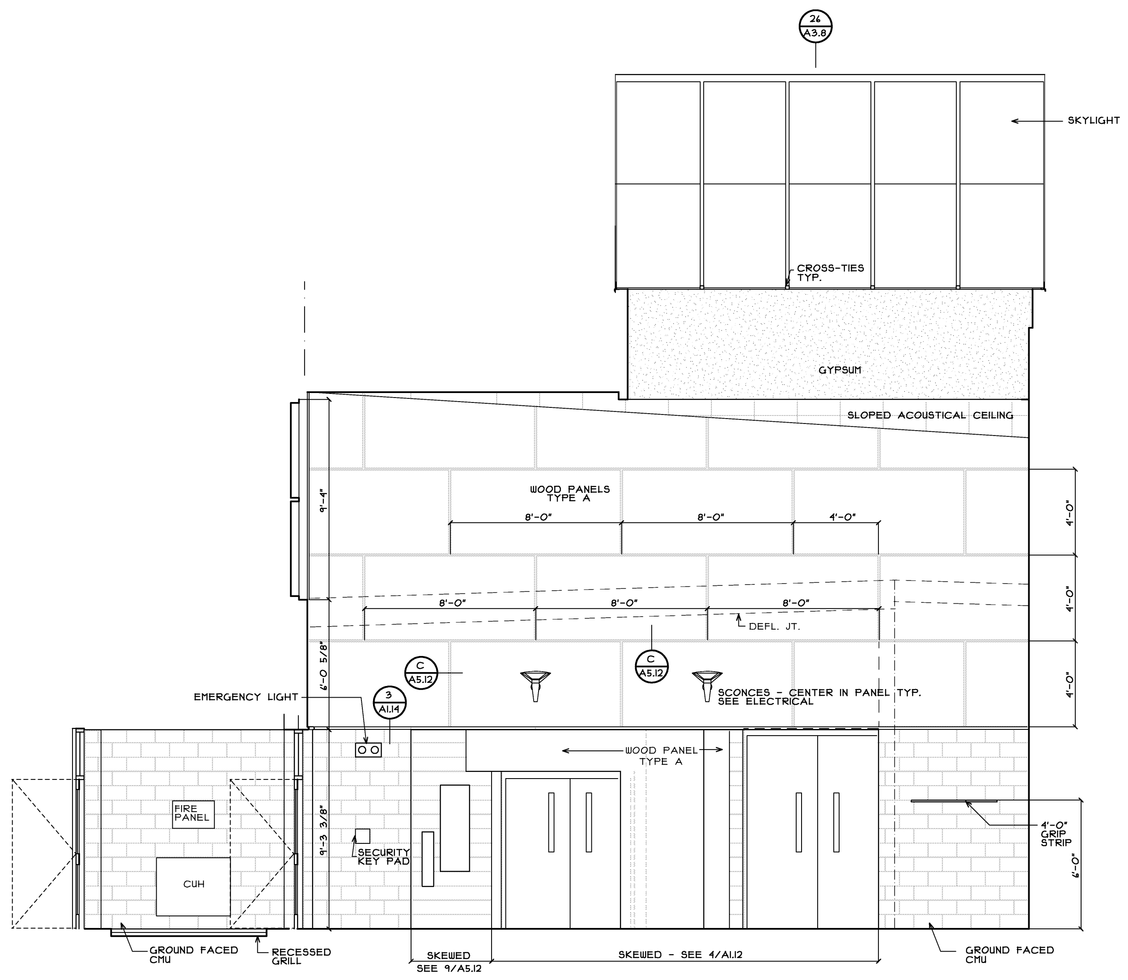

1 A1.1 VESTIBULE 101 MAIN LOBBY 102
SCALE: 1/4" = 1'-0"

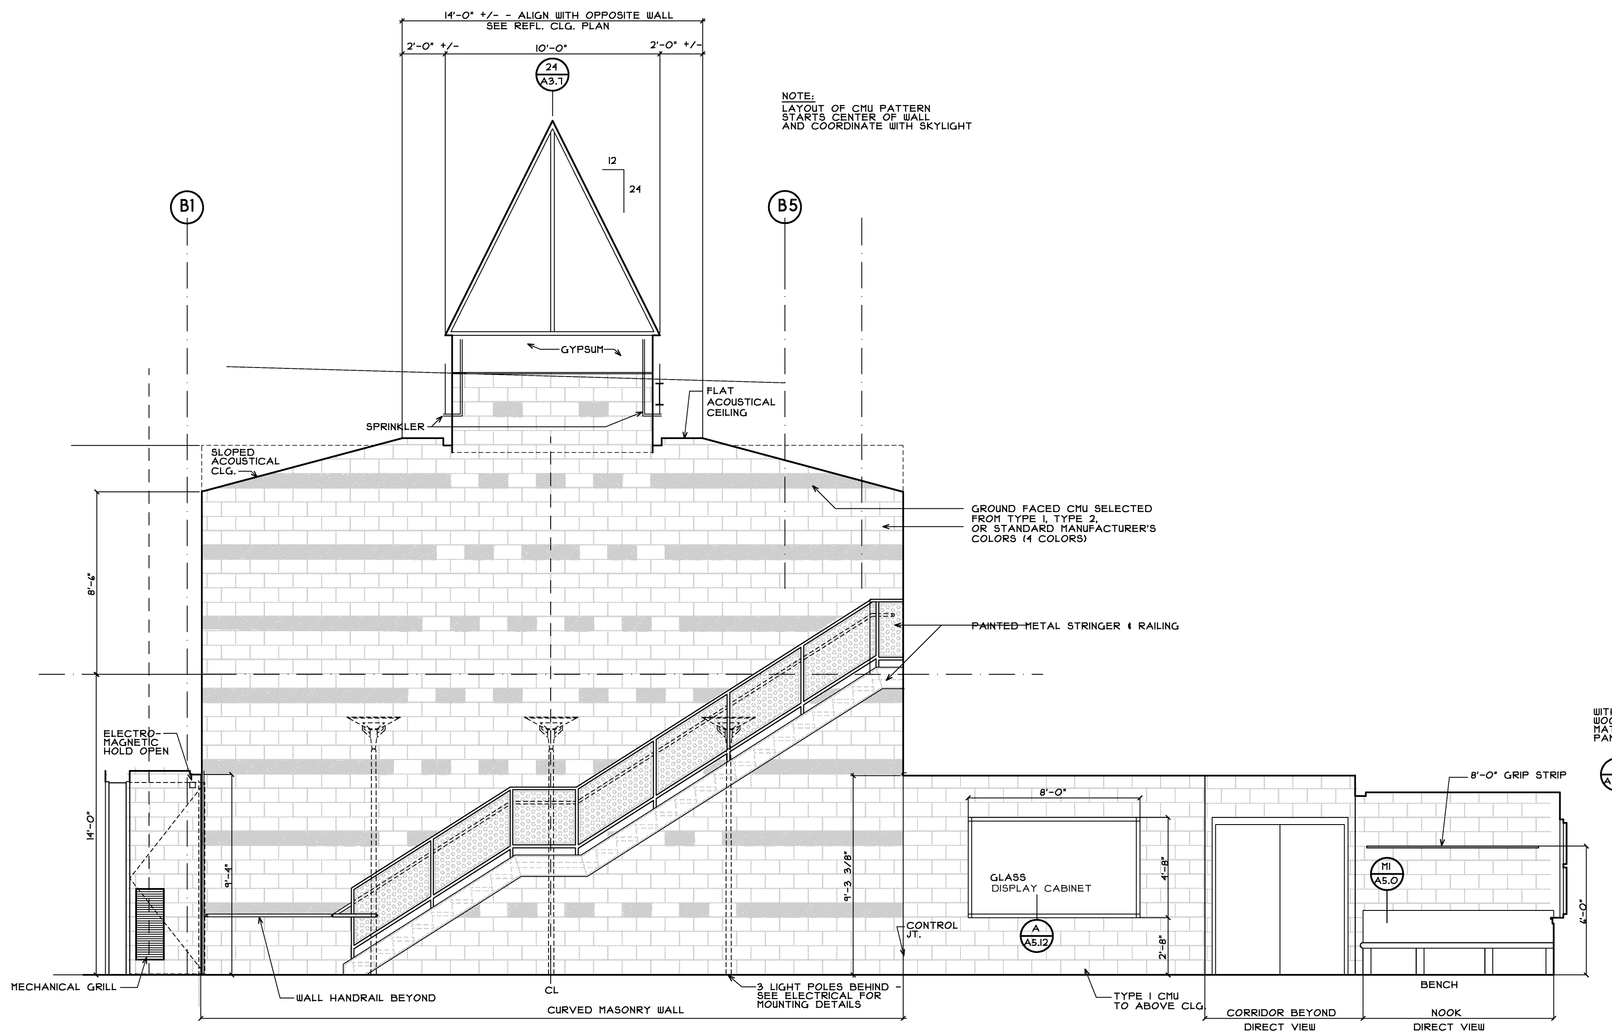

2 A1.1 MAIN LOBBY 102 OFFICE LOBBY 104
SCALE: 1/4" = 1'-0"

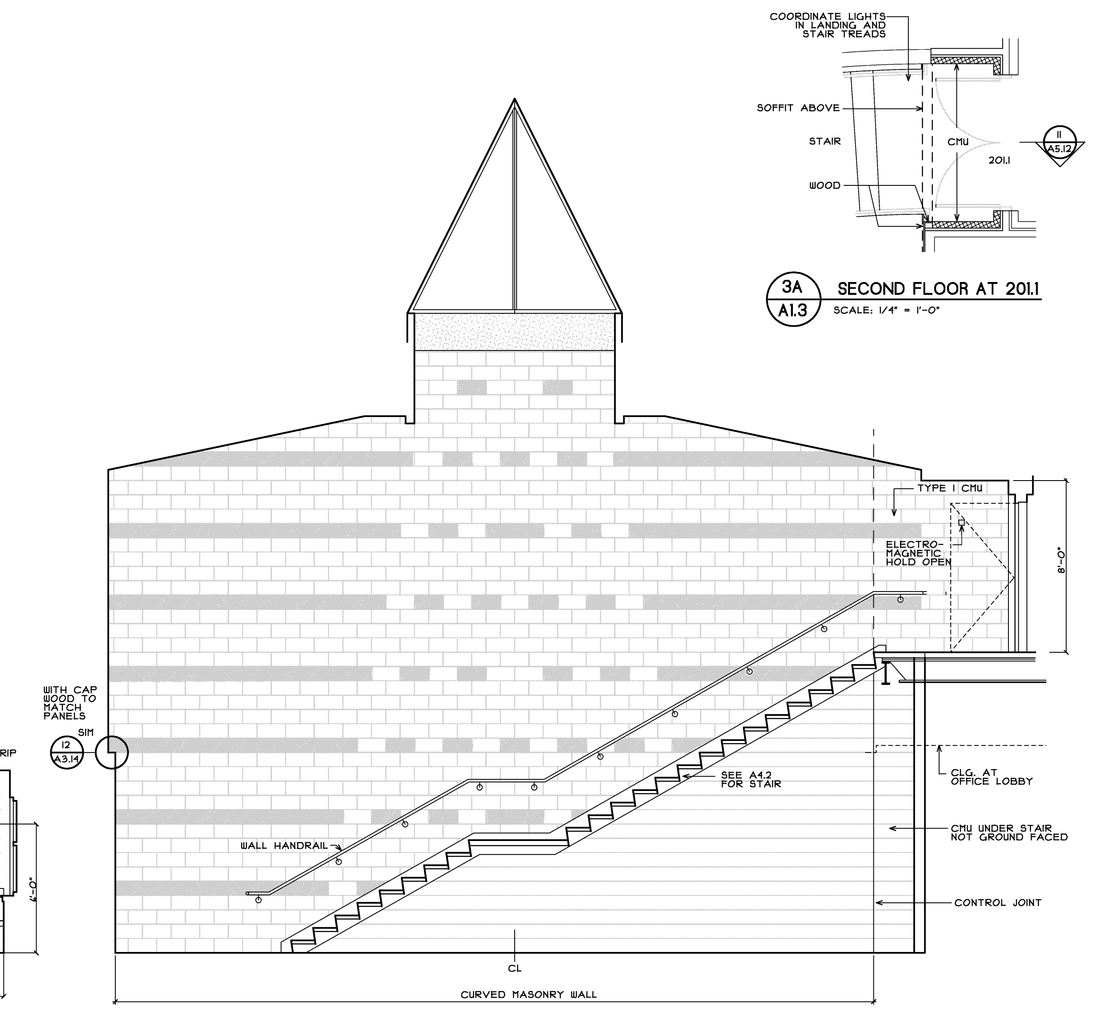

3A A1.3 SECOND FLOOR AT 20.1
SCALE: 1/4" = 1'-0"

3 A1.1 MAIN LOBBY 102
SCALE: 1/4" = 1'-0"

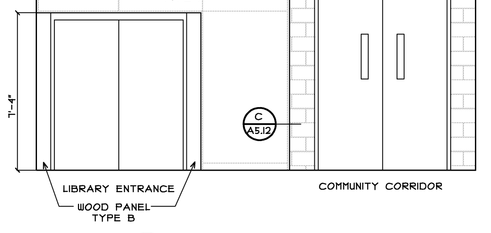

4 A1.1 MAIN LOBBY 102
SCALE: 1/4" = 1'-0"

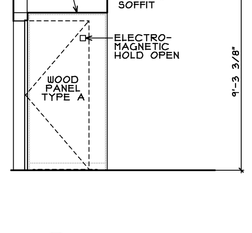

5 A1.1 LOBBY 102
SCALE: 1/4" = 1'-0"

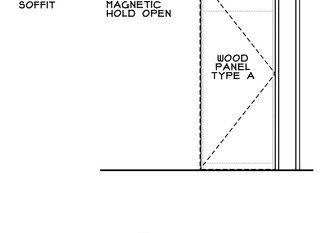

6 A1.1 MAIN LOBBY 102
SCALE: 1/4" = 1'-0"

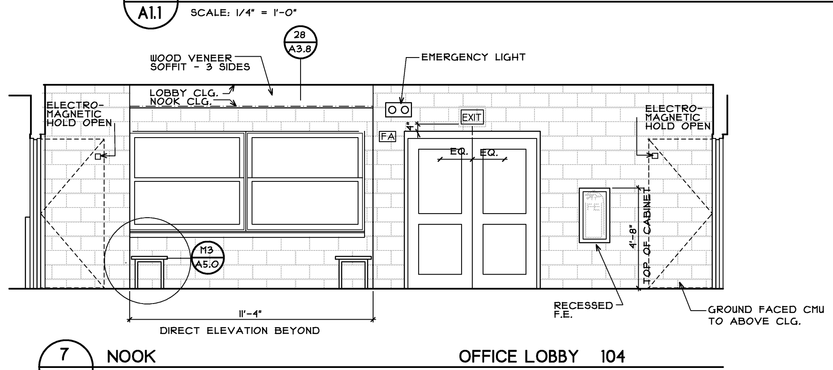

7 A1.1 NOOK OFFICE LOBBY 104
SCALE: 1/4" = 1'-0"

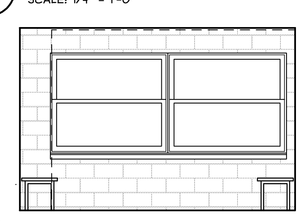

7A A1.1 NOOK ELEVATION AT EXTERIOR WALL
SCALE: 1/4" = 1'-0"

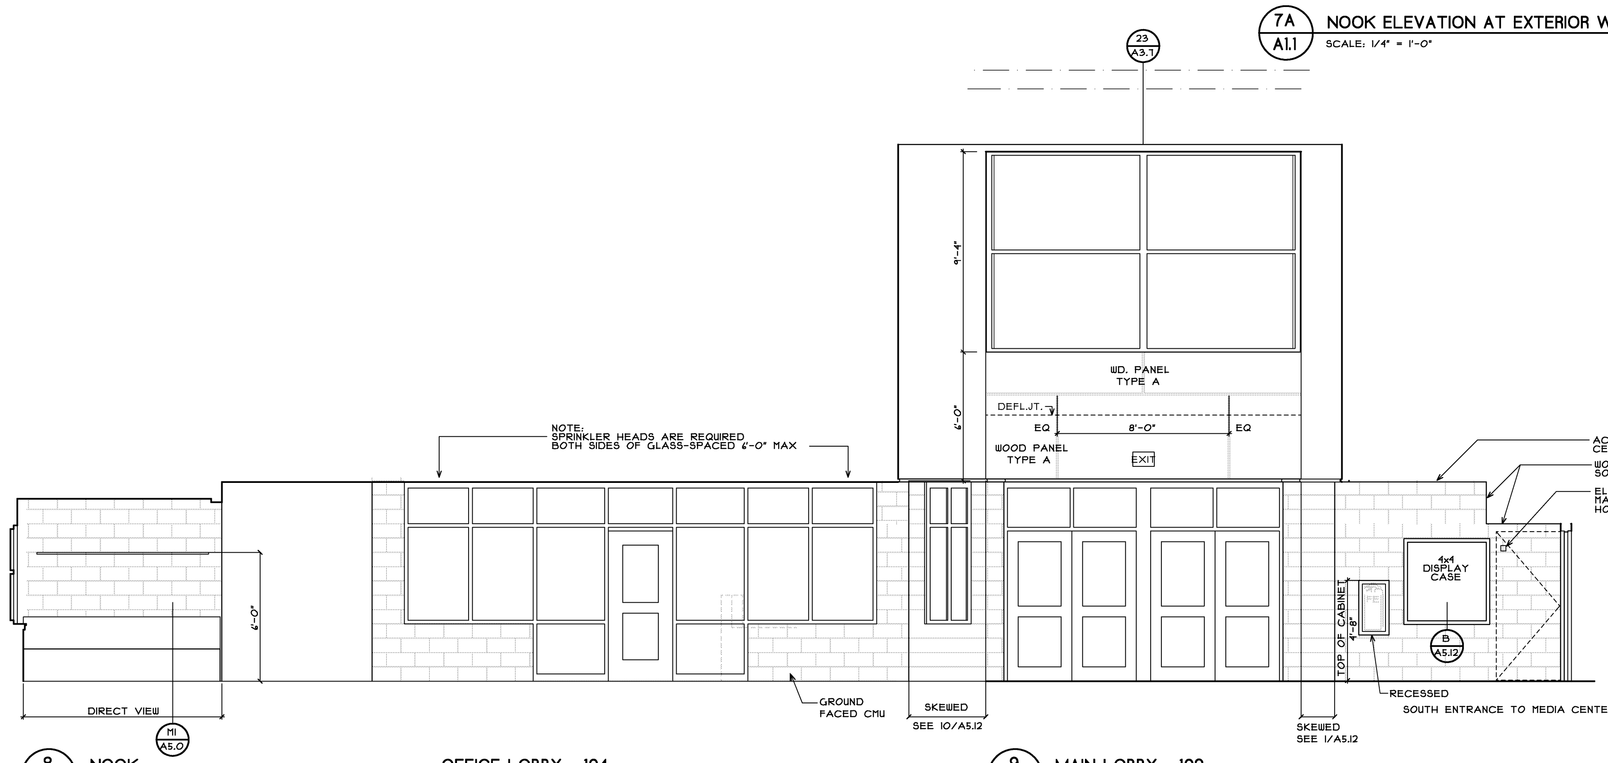

8 A1.1 NOOK OFFICE LOBBY 104
SCALE: 1/4" = 1'-0"

9 A1.1 MAIN LOBBY 102
SCALE: 1/4" = 1'-0"

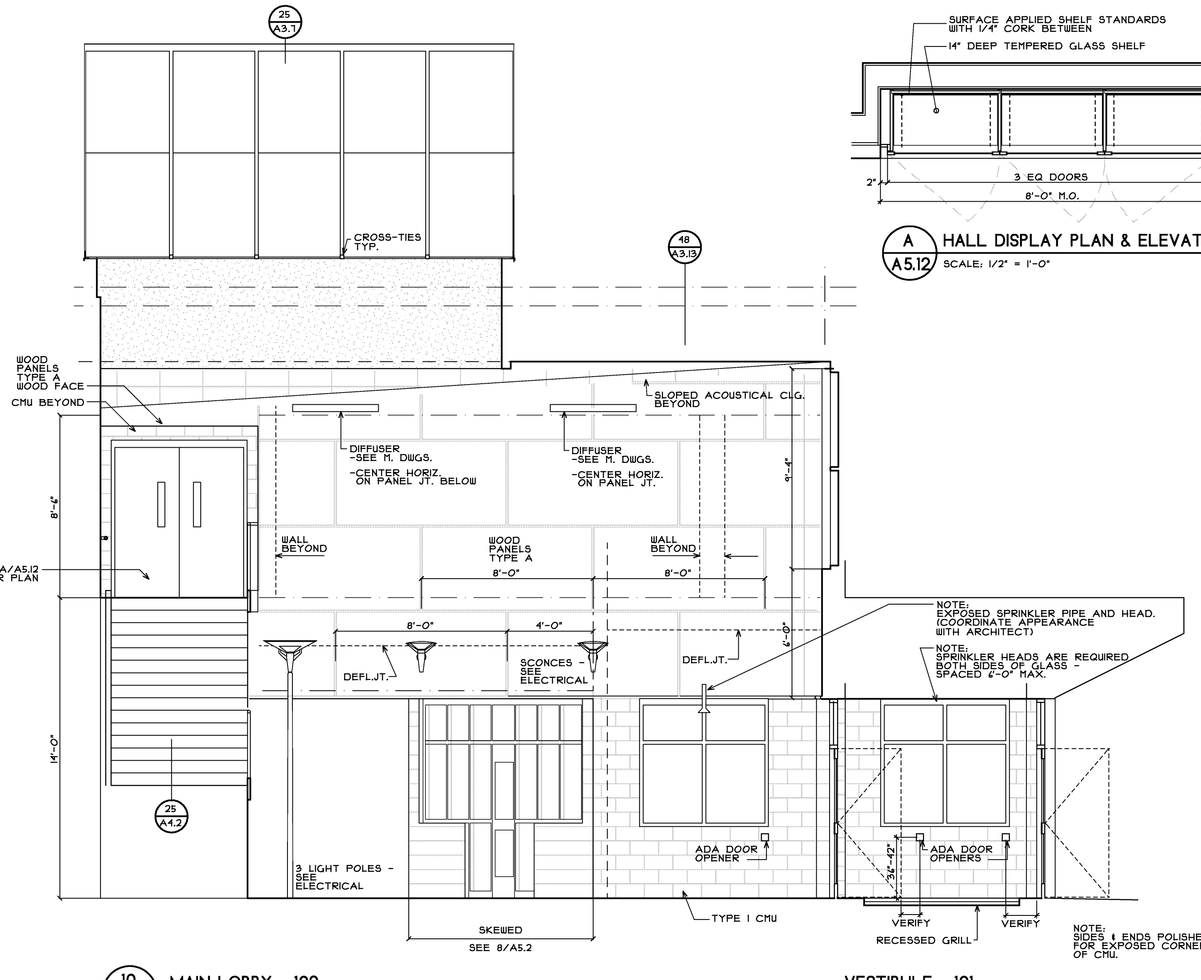

10 A1.1 MAIN LOBBY 102 VESTIBULE 101
SCALE: 1/4" = 1'-0"

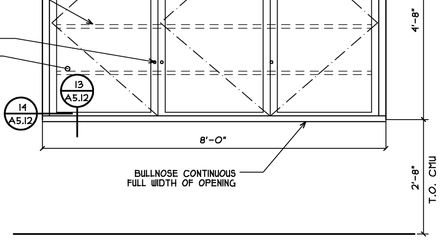

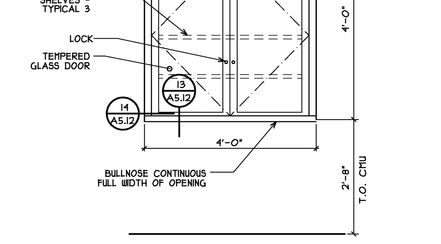

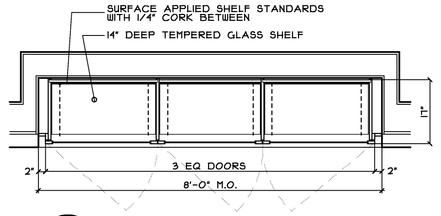

A A5.12 HALL DISPLAY PLAN & ELEVATION
SCALE: 1/2" = 1'-0"

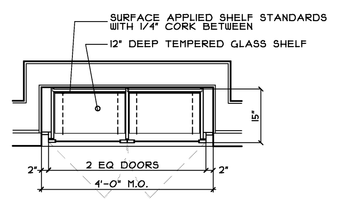

B A5.12 HALL DISPLAY PLAN & ELEVATION
SCALE: 1/2" = 1'-0"

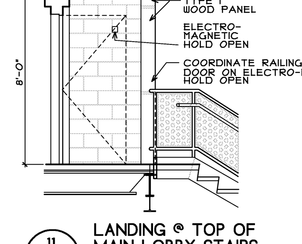

11 A5.12 LANDING @ TOP OF MAIN LOBBY STAIRS
SCALE: 1/4" = 1'-0"

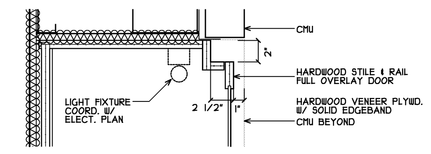

12 A5.12 HEAD DETAIL Hall Display
SCALE: 1 1/2" = 1'-0"

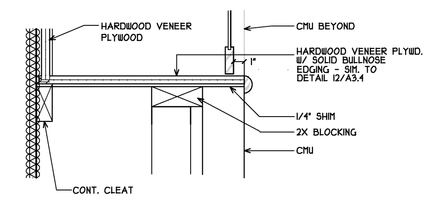

13 A5.12 SILL DETAIL Hall Display
SCALE: 1 1/2" = 1'-0"

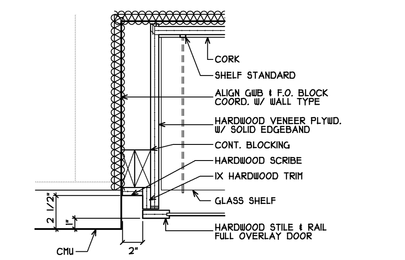

14 A5.12 JAMB DETAIL Hall Display
SCALE: 1 1/2" = 1'-0"

STEPHEN J. BLATT No. 1987

Revisions:

East End Elementary School
Portland Public Schools
Portland, Maine

Stephen Blatt Architects
10 Danforth Street
Post Office Box 583 DTS
Portland, Maine 04112-0583
Voice: 207.761.5911
Fax: 207.761.2105
Email: sba@sbaarchitects.com

Consultants
Civil Engineer: DeLuca-Hoffman Associates
Landscape Architect: Carroll Associates
Structural Engineer: Pinkham & Greer
Mechanical Engineer: Bennett Engineering
Electrical Engineer: Bartlett Design
Kitchen Design: TJM Consulting
Green Consultant: Fore Solutions

Job No.: 0309
Date: July 15, 2004
Scale: 1/4" = 1'-0"
Drawn by: reg
Checked by: jph

Drawing Title:
Interior Elevations
Main Lobby

A5.12