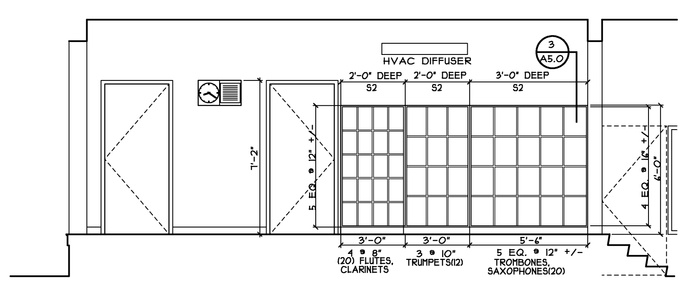

1 A1.1 PLATFORM 317
SCALE: 1/4" = 1'-0"

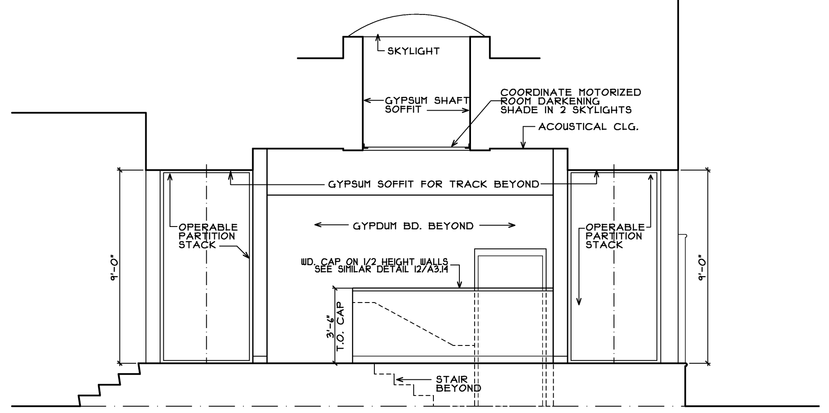

2 A1.1 PLATFORM 317
SCALE: 1/4" = 1'-0"

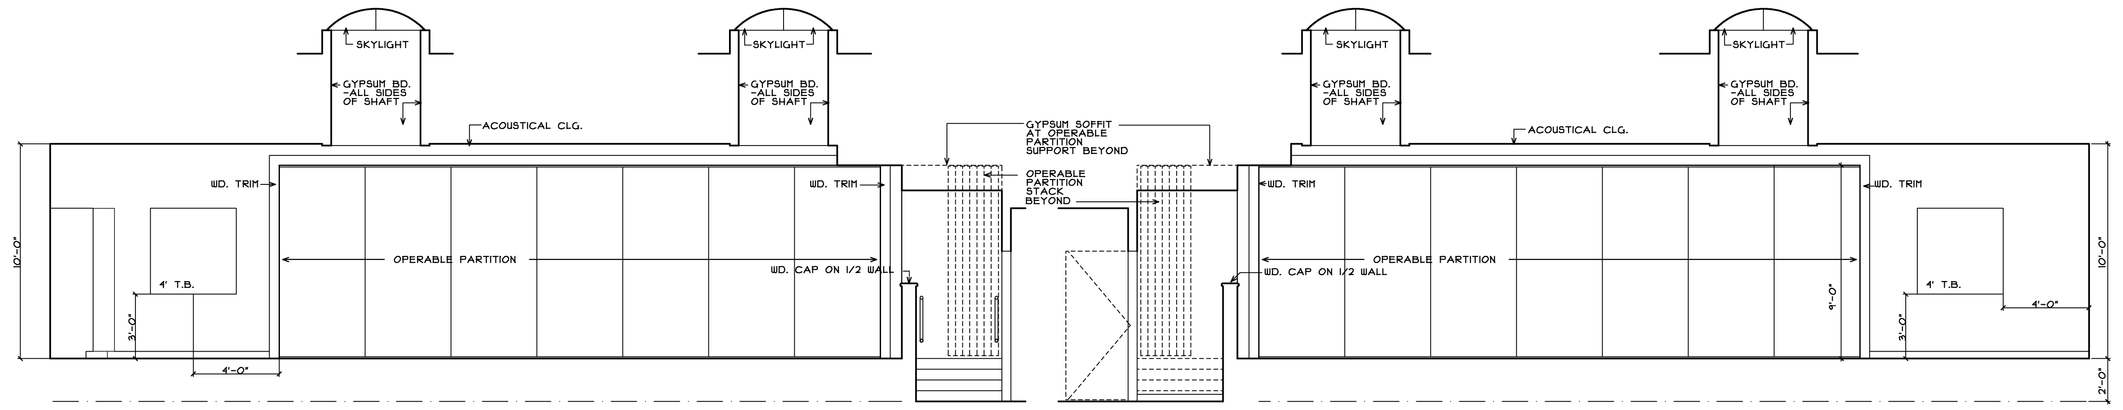

3 A1.1 PLATFORM 317
SCALE: 1/4" = 1'-0"

4 A1.1 PLATFORM 317
SCALE: 1/4" = 1'-0"

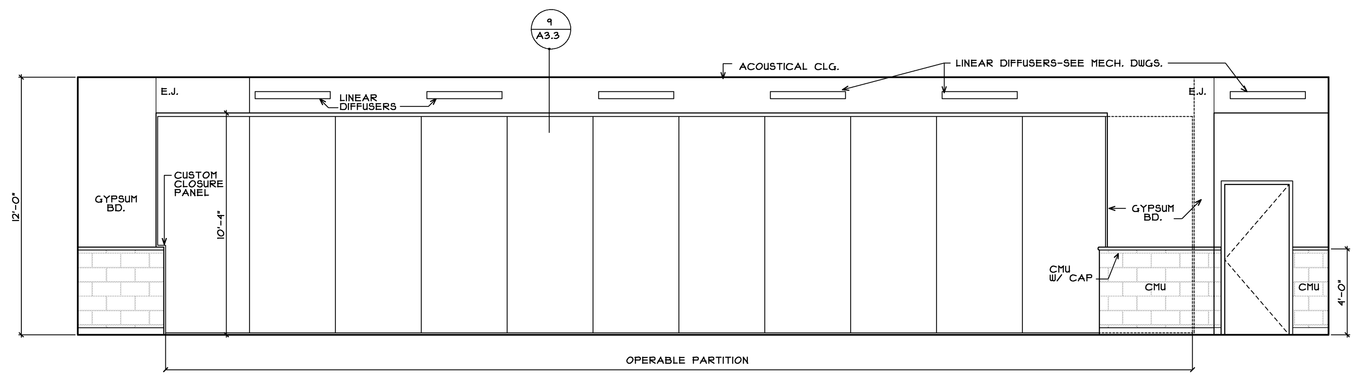

5 A1.1 CAFETERIA 2 315
SCALE: 1/4" = 1'-0"

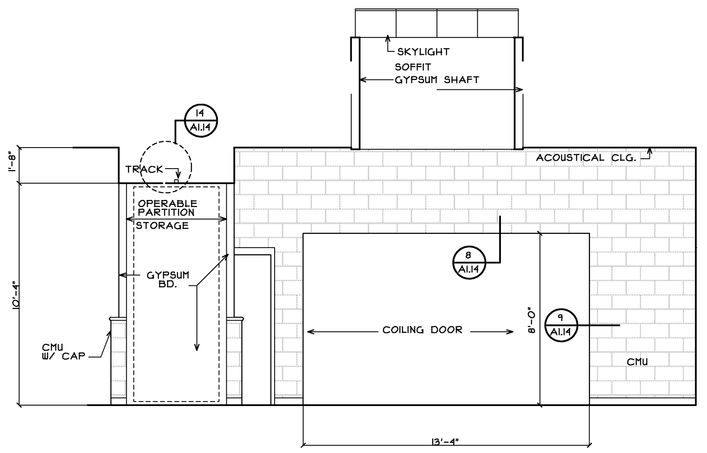

6 A1.1 CAFETERIA 2 315
SCALE: 1/4" = 1'-0"

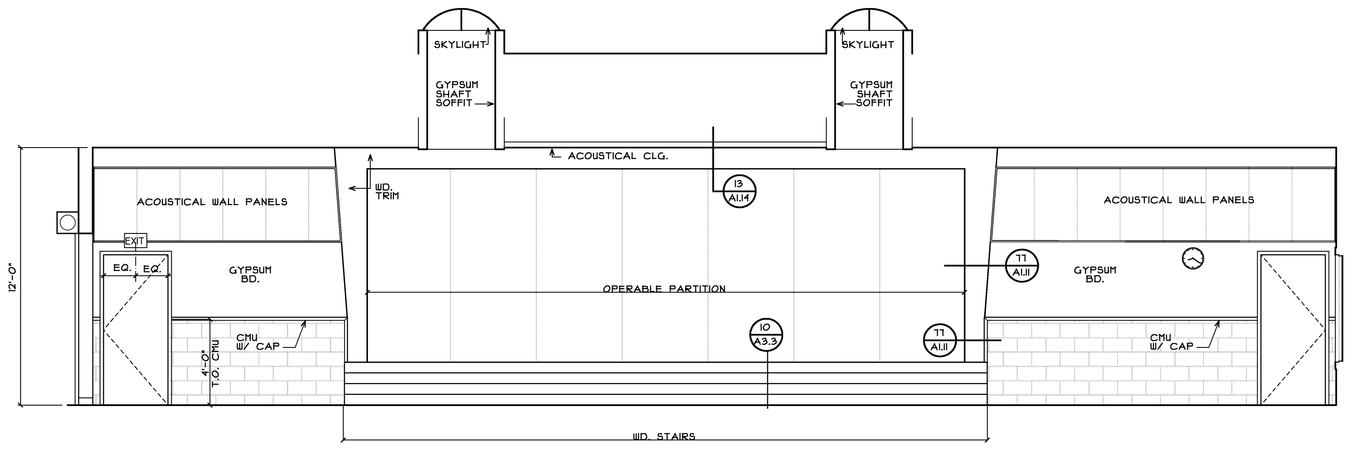

7 A1.1 CAFETERIA 2 315
SCALE: 1/4" = 1'-0"

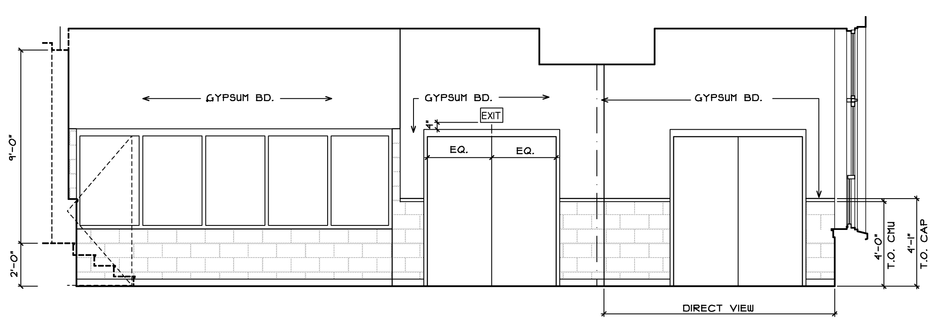

8 A1.1 CAFETERIA 2 315
SCALE: 1/4" = 1'-0"

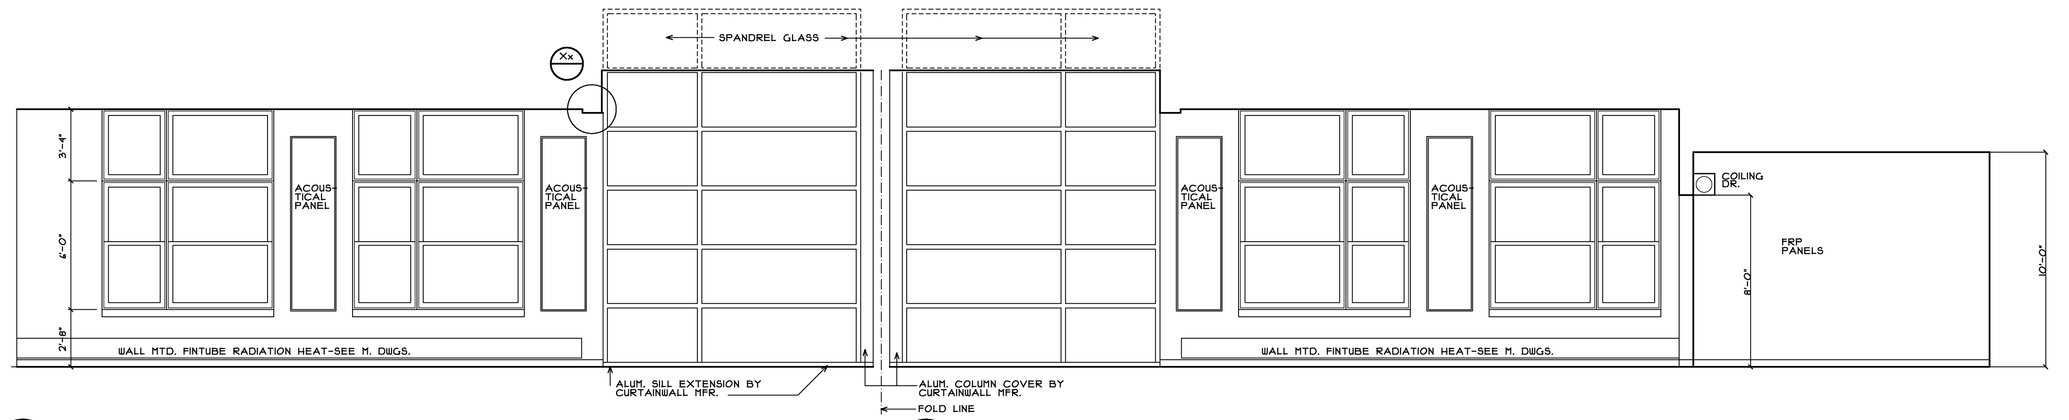

9 A1.1 CAFETERIA 1 314
SCALE: 1/4" = 1'-0"

10 A1.1 CAFETERIA 1 314 SERVING 320
SCALE: 1/4" = 1'-0"

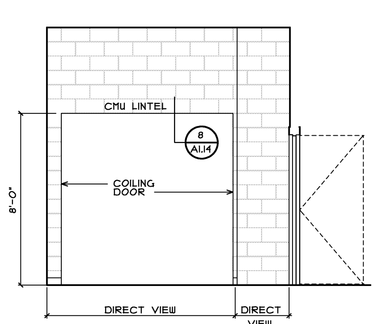

11A A1.1 CAFETERIA 1 314
SCALE: 1/4" = 1'-0"

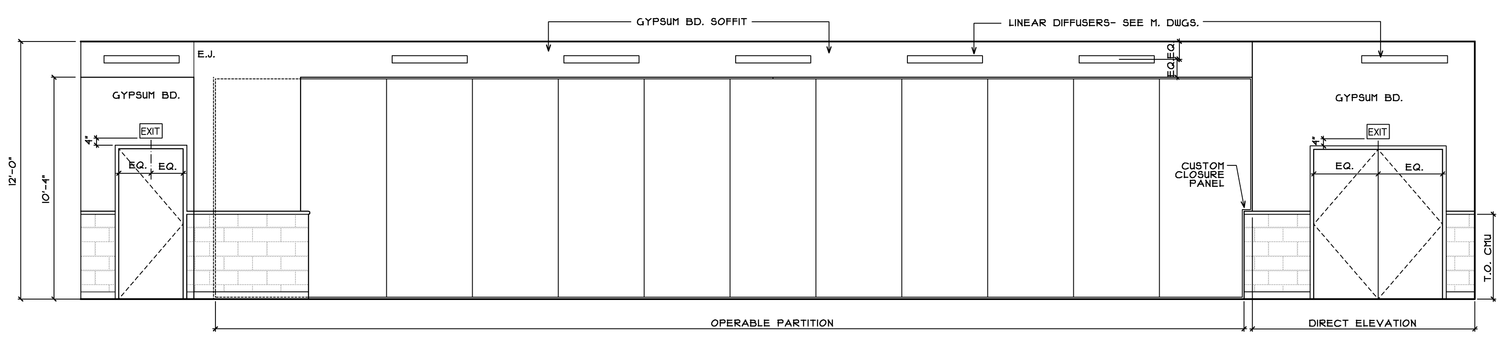

11 A1.1 CAFETERIA 1 314
SCALE: 1/4" = 1'-0"

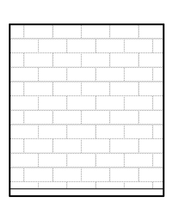

16 A1.1 DRY STOR. 322
SCALE: 1/4" = 1'-0"

17 A1.1 DRY STOR. 322
SCALE: 1/4" = 1'-0"

18 A1.1 DRY STOR. 322
SCALE: 1/4" = 1'-0"

19 A1.1 DRY STOR. 322
SCALE: 1/4" = 1'-0"

20 A1.1 MOP RM.
SCALE: 1/4" = 1'-0"

21 A1.1 MOP RM.
SCALE: 1/4" = 1'-0"

22 A1.1 MOP RM.
SCALE: 1/4" = 1'-0"

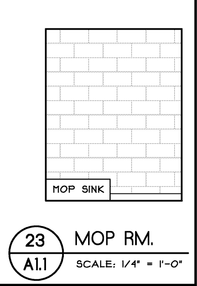

23 A1.1 MOP RM.
SCALE: 1/4" = 1'-0"

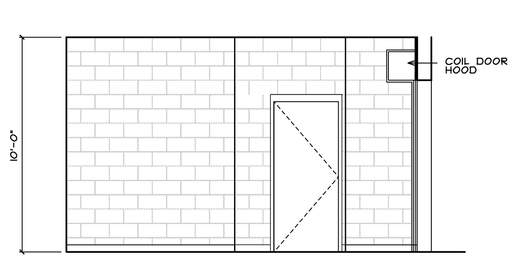

12 A1.1 SERVING 320 / KITCHEN 321
SCALE: 1/4" = 1'-0"

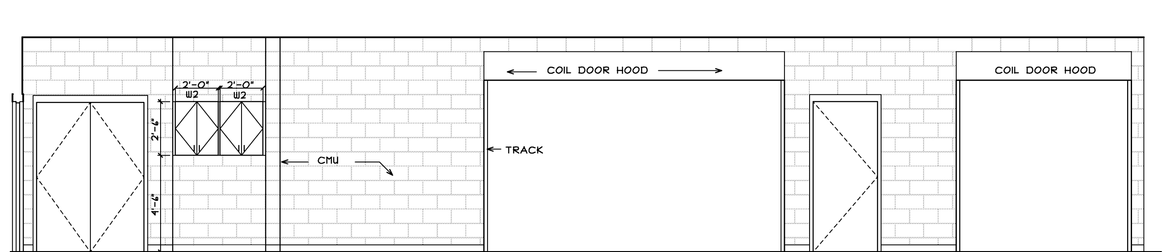

13 A1.1 SERVING 320 / KITCHEN 321
SCALE: 1/4" = 1'-0"

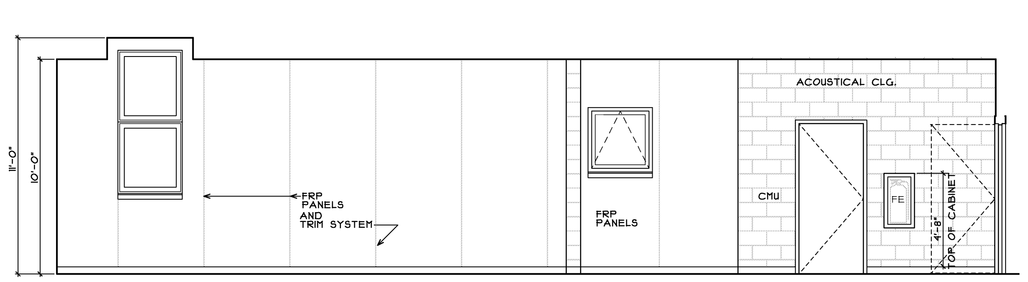

14 A1.1 SERVING 320 / KITCHEN 321
SCALE: 1/4" = 1'-0"

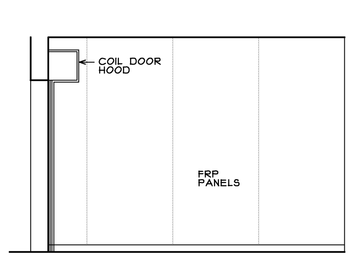

15 A1.1 SERVING 320 / KITCHEN 321
SCALE: 1/4" = 1'-0"

Revisions:

East End
Elementary School
Portland Public Schools
Portland, Maine

Stephen Blatt Architects
10 Danforth Street
Post Office Box 583 DTS
Portland, Maine 04112-0583
Voice: 207.761.5911
Fax: 207.761.2105
Email: sba@sbarchitects.com

Consultants

Civil Engineer
Deluca-Hoffman Associates

Landscape Architect
Carroll Associates

Structural Engineer
Pinkham & Greer

Mechanical Engineer
Bennett Engineering

Electrical Engineer
Bartlett Design

Kitchen Design
TJM Consulting

Green Consultant
Fore Solutions

Job No.: 0309
Date: July 15, 2004
Scale: 1/4" = 1'-0"
Drawn by: reg
Checked by: jph

Drawing Title:
Interior Elevations
Cafeteria, Platform
Kitchen

A5.3