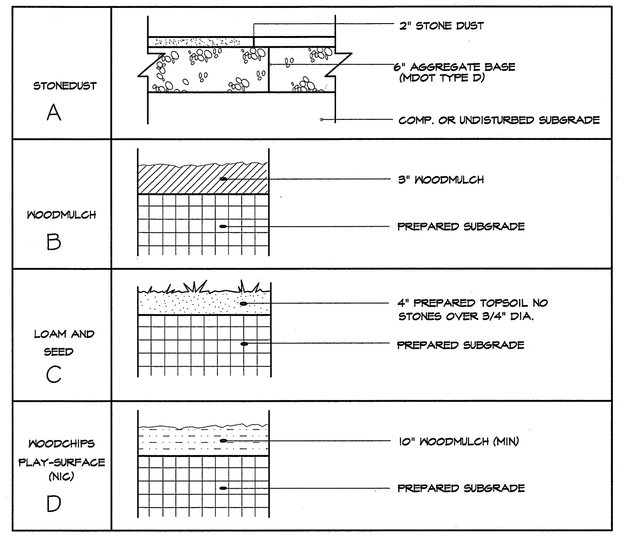

1 GENERAL SURFACES

NOT TO SCALE

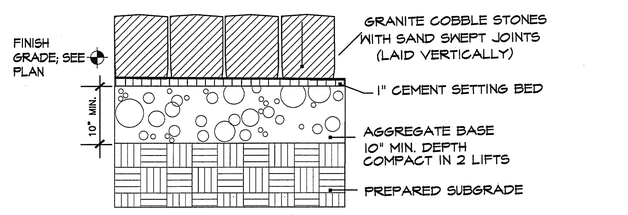

2 GRANITE COBBLE STONE DETAIL

NOT TO SCALE

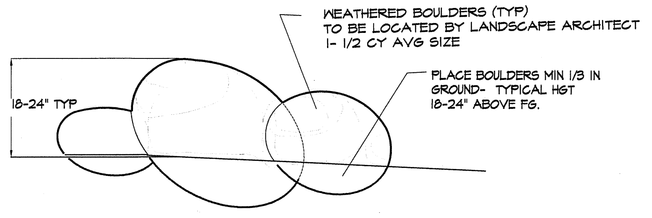

3 BOULDER PLACEMENT DETAIL

NOT TO SCALE

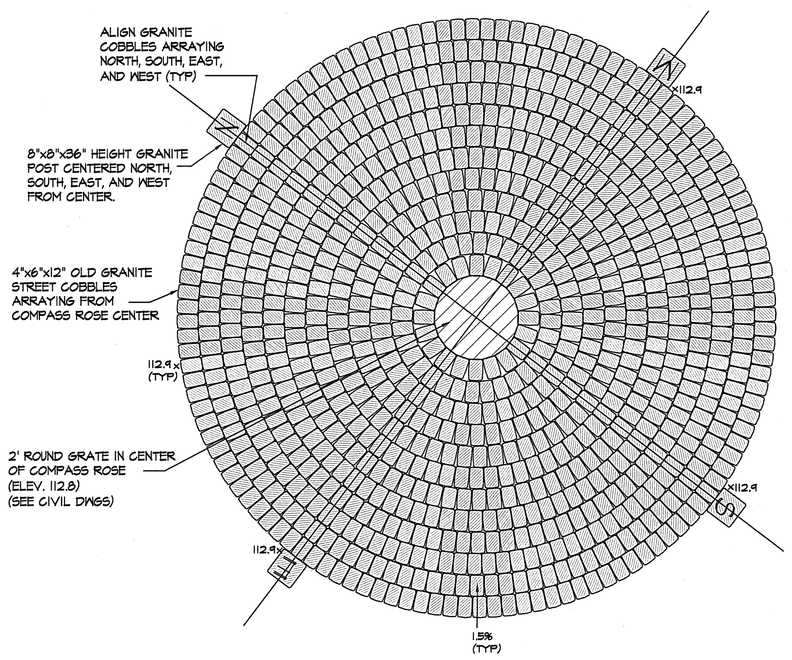

4 COMPASS ROSE GRADING AND MATERIALS

SCALE: 1/2"=1'

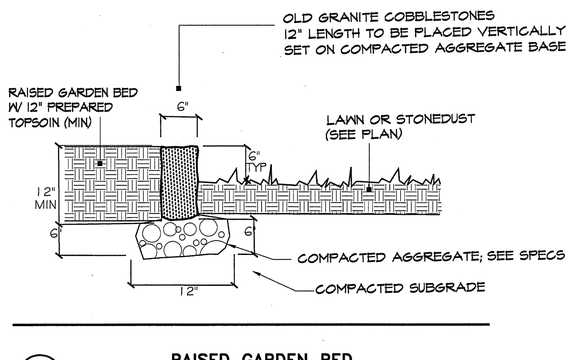

5 RAISED GARDEN BED

NOT TO SCALE

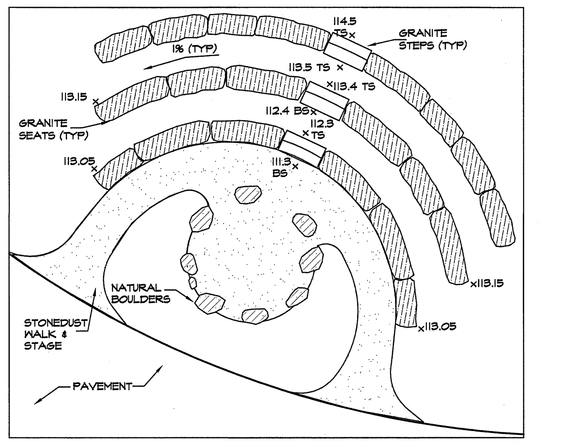

6 GRANITE AMPHITHEARTR GRADING AND MATERIALS

NOT TO SCALE

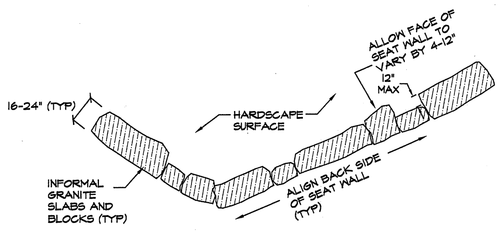

7 INFORMAL GRANITE SEAT WALL (PLAN VIEW)

NOT TO SCALE

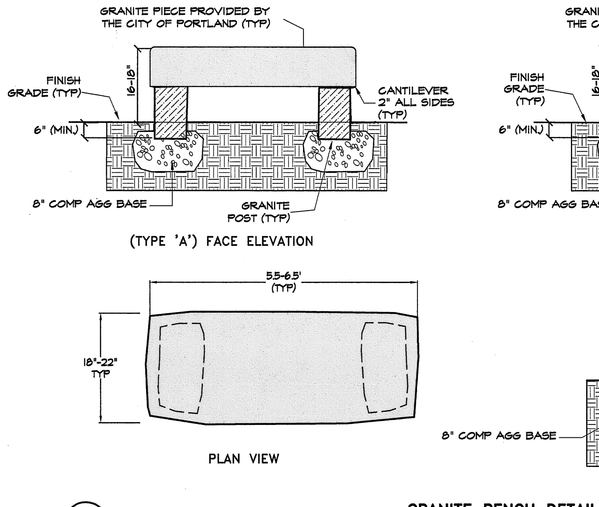

8 GRANITE BENCH DETAIL

NOT TO SCALE

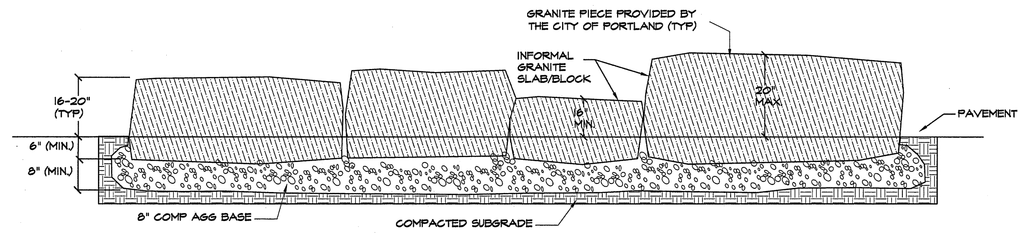

9 INFORMAL GRANITE SEAT WALL SECTION (AT PLAY AREA)

NOT TO SCALE

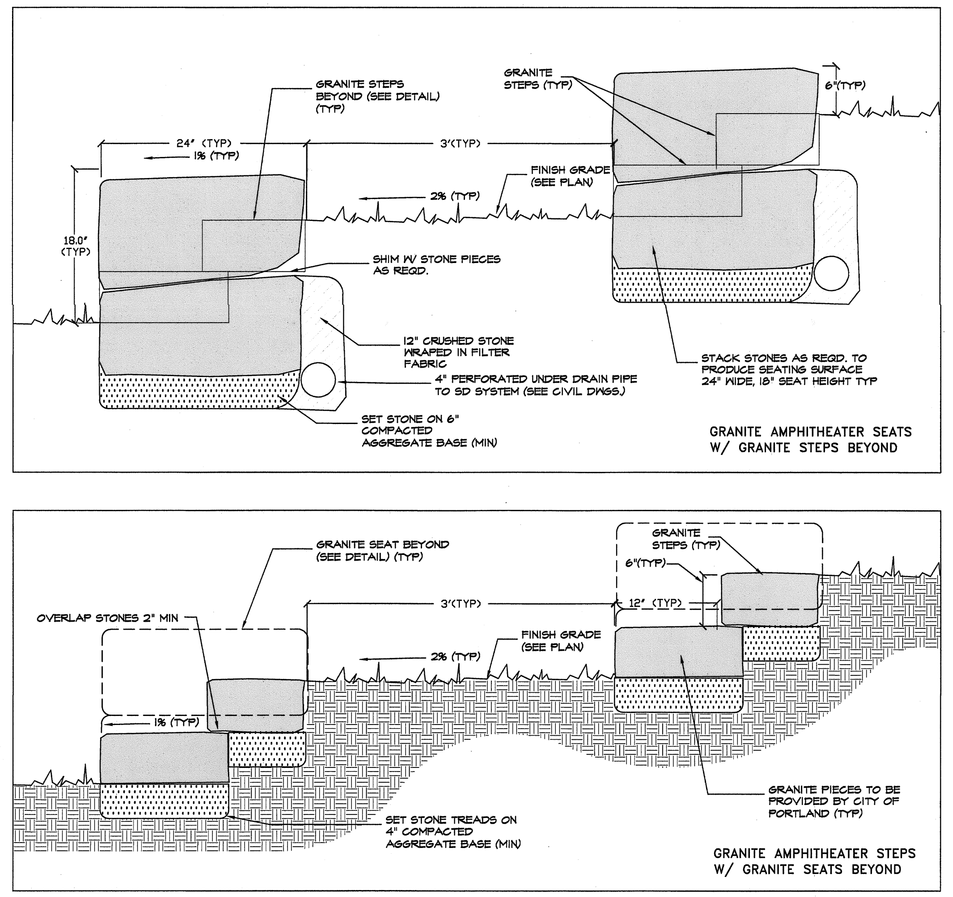

10 GRANITE AMPHITHEATER STEPS AND SEATING SECTION

NOT TO SCALE

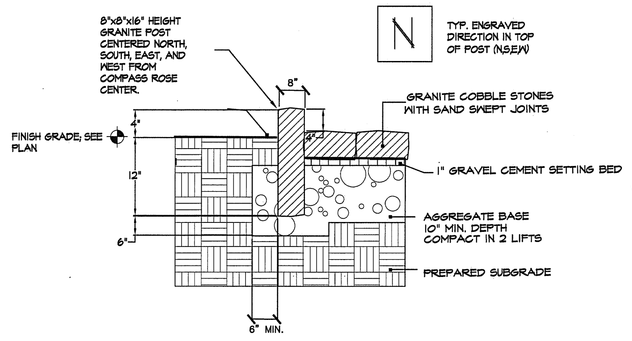

11 GRANITE POST DETAIL

NOT TO SCALE

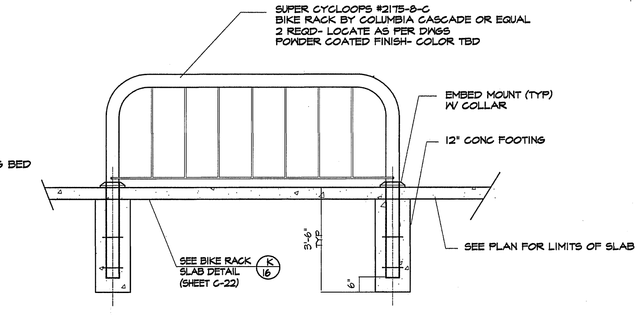

12 BICYCLE RACK

NOT TO SCALE

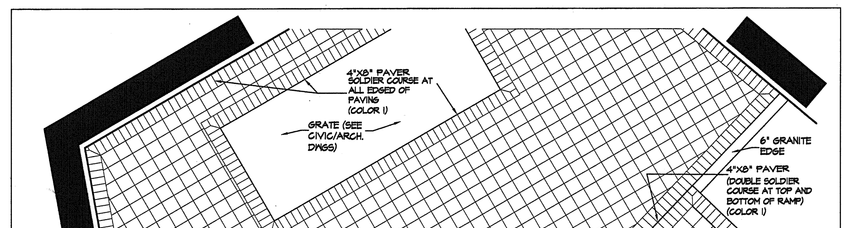

15 PRECAST CONCRETE PAVER LAYOUT DETAIL (ALT. 9)

NOT TO SCALE

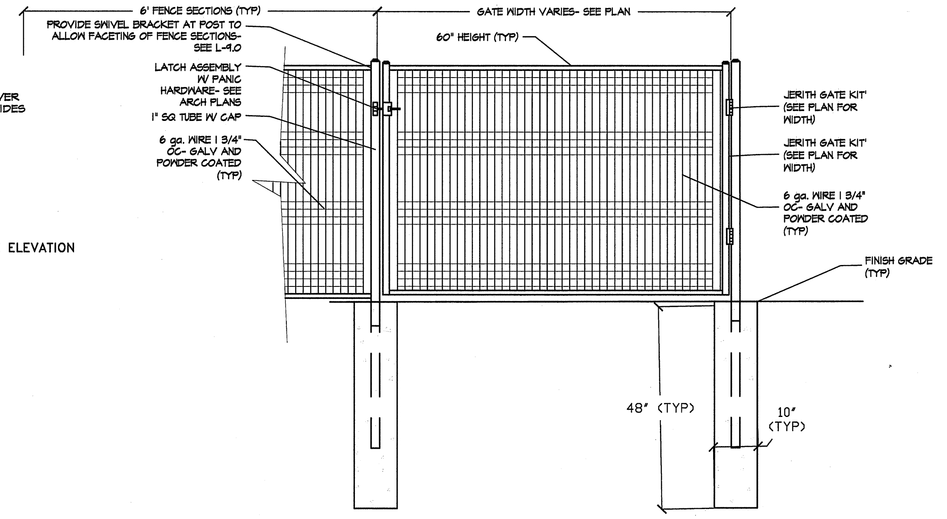

13 TYPICAL JERITH 'PATRIOT' STYLE FENCE AND GATE

NOT TO SCALE

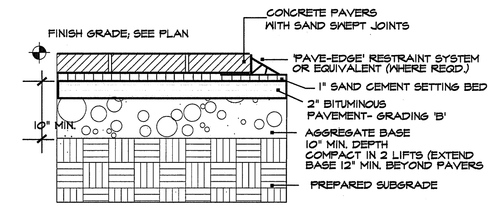

14 CONCRETE PAVER (ALT. 9)

NOT TO SCALE

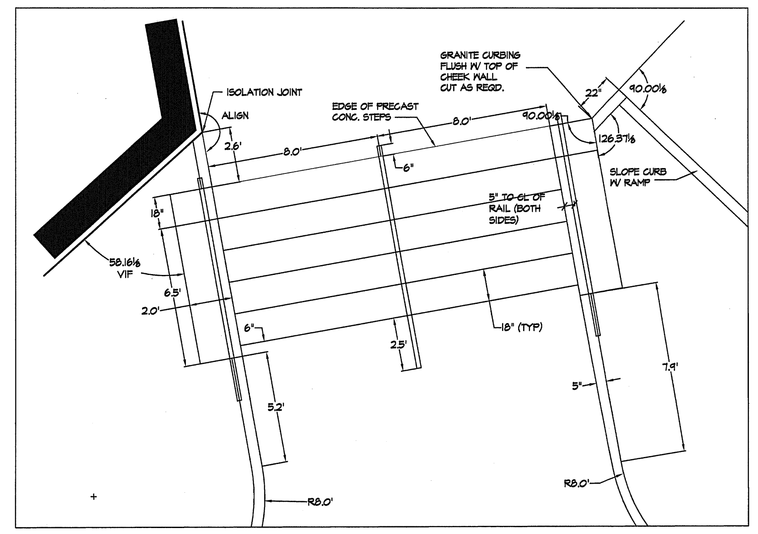

16 STEPS AND WALLS PLAN VIEW

1/4"=1'

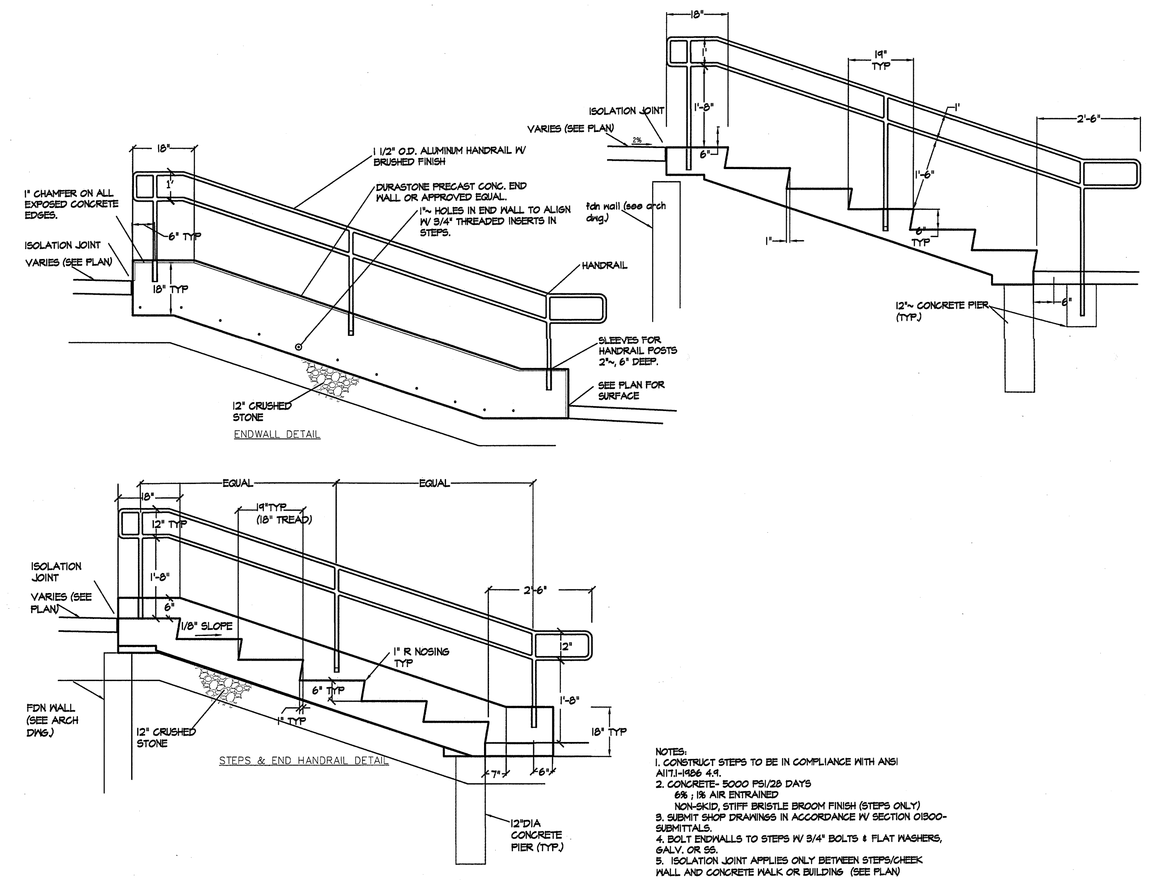

17 PRECAST CONCRETE STEP AND CHEEK WALL DETAIL

NOT TO SCALE

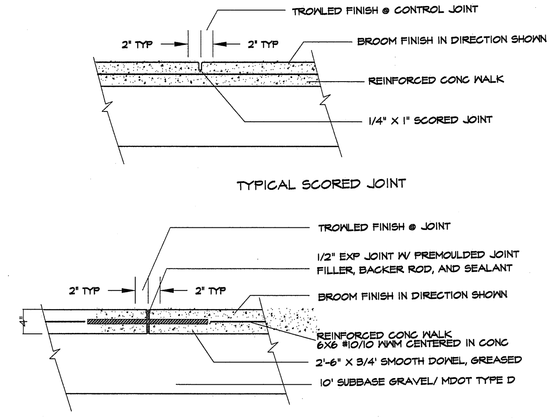

18 CONCRETE PAVING JOINT AND MATERIALS SECTION

NOT TO SCALE

ISSUED FOR BIDDING

LICENSED LANDSCAPE ARCHITECT — CAROLL — REG. NO. 127 — STATE OF MAINE

Revisions:
1. 02/24/2004 Submitted for planning board workshop
2. 03/30/2004 Re-submitted for planning board workshop
3. 05/05/2004 80% Submission for Review
4. 05/24/2004 State Review Set
5. 07/15/2004 Issued For Bidding

East End Elementary School
Portland Public Schools
Portland, Maine

SCHOMBERG Architects

10 Danforth Street
Post Office Box 583 DTS
Portland, Maine 04112-0583
Voice: 207.761.5911
Fax: 207.761.2105
Email: sba@sbarchitects.com

Consultants

Civil Engineer
DeLuca-Hoffman Associates

Landscape Architect
Carroll Associates

Structural Engineer
Pinkham & Greer

Mechanical Engineer
Bennett Engineering

Electrical Engineer
Bartlett Design

Kitchen Design
TJM Consulting

Green Consultant
Fore Solutions

Job No.: 2370
Date: JULY 15, 2004
Scale: NTS
Drawn by: GH/PC
Checked by: PC

Drawing Title:
SITE DETAILS

C-9.1