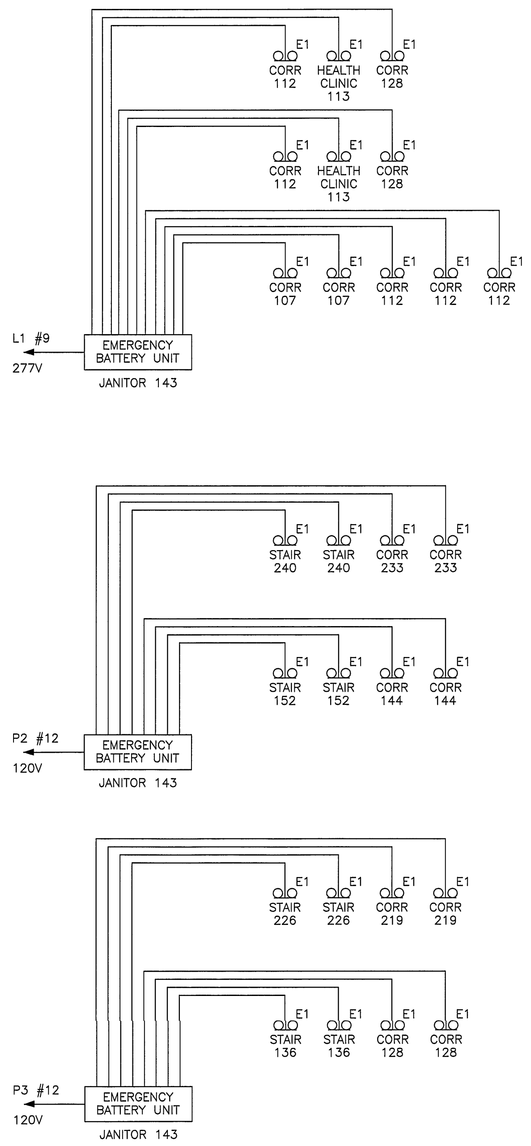

EMERGENCY LIGHTING RISER DIAGRAMS

NO SCALE

FIRST FLOOR SOUTH LIGHTING PLAN

1/8" = 1'-0"

North

STATE OF MAINE
LAWRENCE E. BARTLETT #7928 REGISTERED PROFESSIONAL ENGINEER

Revisions:

East End Elementary School

Portland Public Schools
Portland, Maine

Stephen Blatt Architects

10 Danforth Street
Post Office Box 583 DTS
Portland, Maine 04112-0583
Voice: 207.761.5911
Fax: 207.761.2105
Email: sba@sbarchitects.com

Consultants

Civil Engineer: DeLuca-Hoffman Associates
Landscape Architect: Carroll Associates
Structural Engineer: Pinkham & Greer
Mechanical Engineer: Bennett Engineering
Electrical Engineer: Bartlett Design
Kitchen Design: TJM Consulting
Green Consultant: Fore Solutions

Job No.: 0309
Date: June 28, 2004
Scale: 1/8" = 1'-0"
Drawn by: jlc
Checked by: leb

Drawing Title: First Floor South Lighting Plan

E3.2