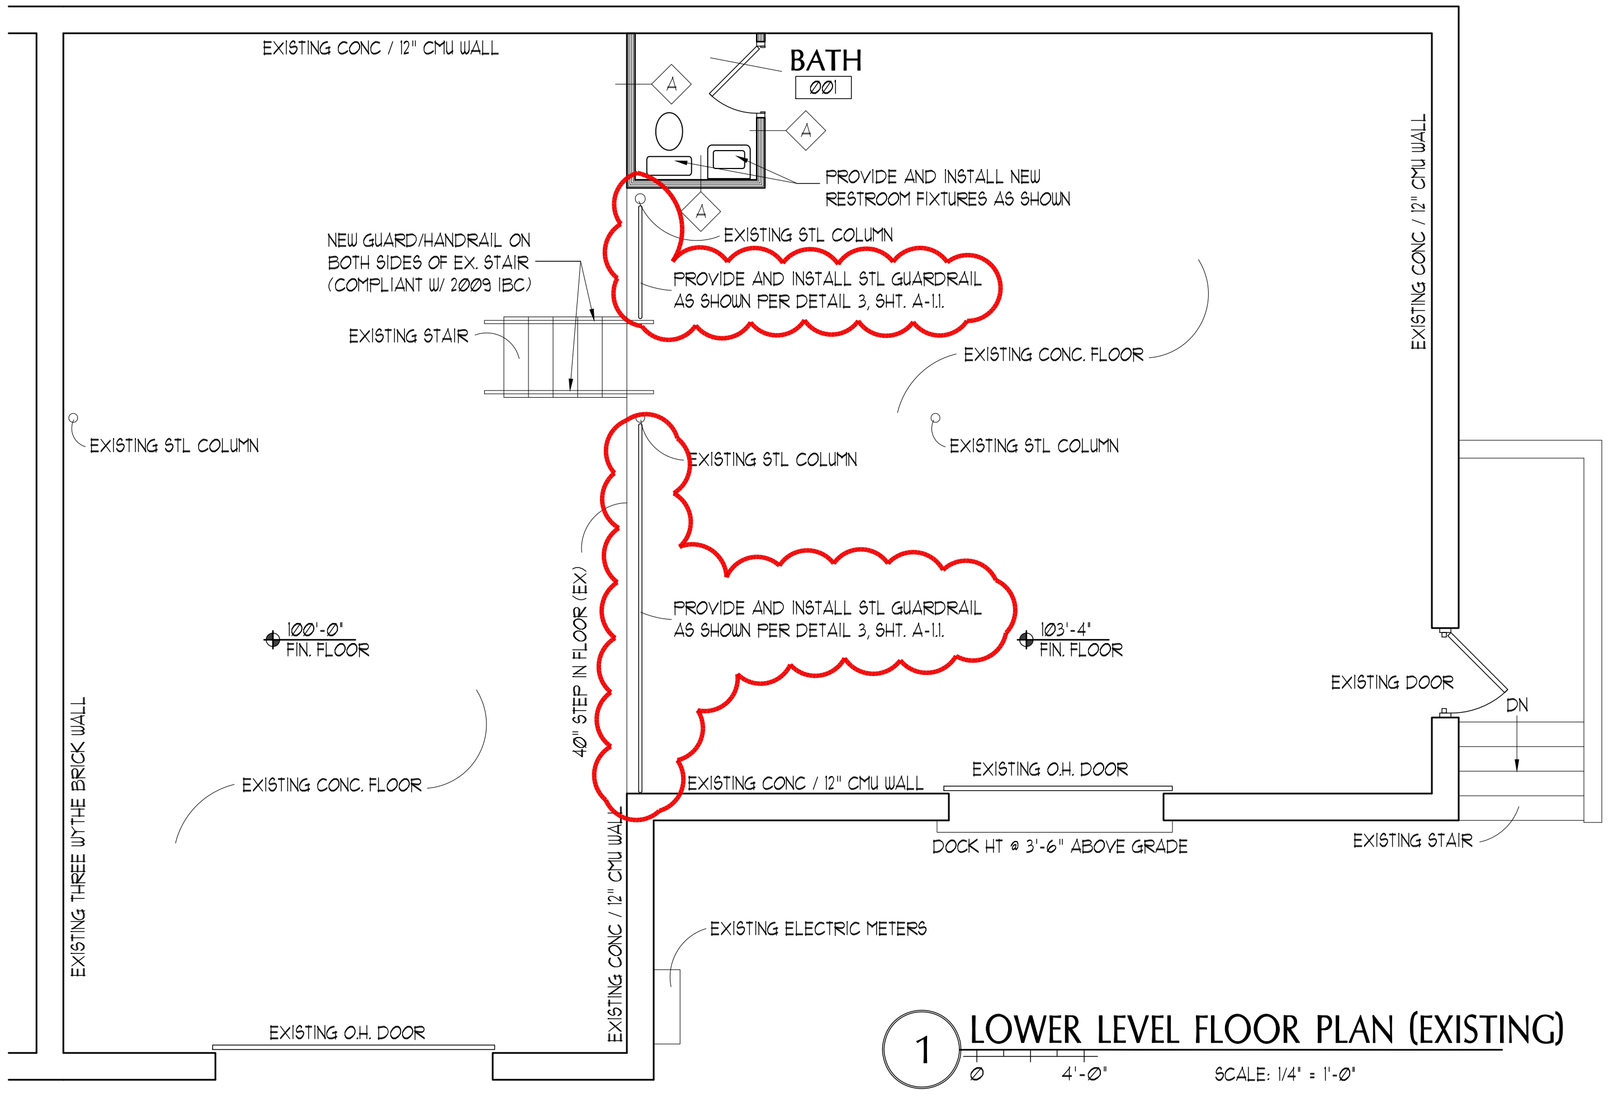

1 LOWER LEVEL FLOOR PLAN (EXISTING)

Ø 4'-0" SCALE: 1/4" = 1'-0"

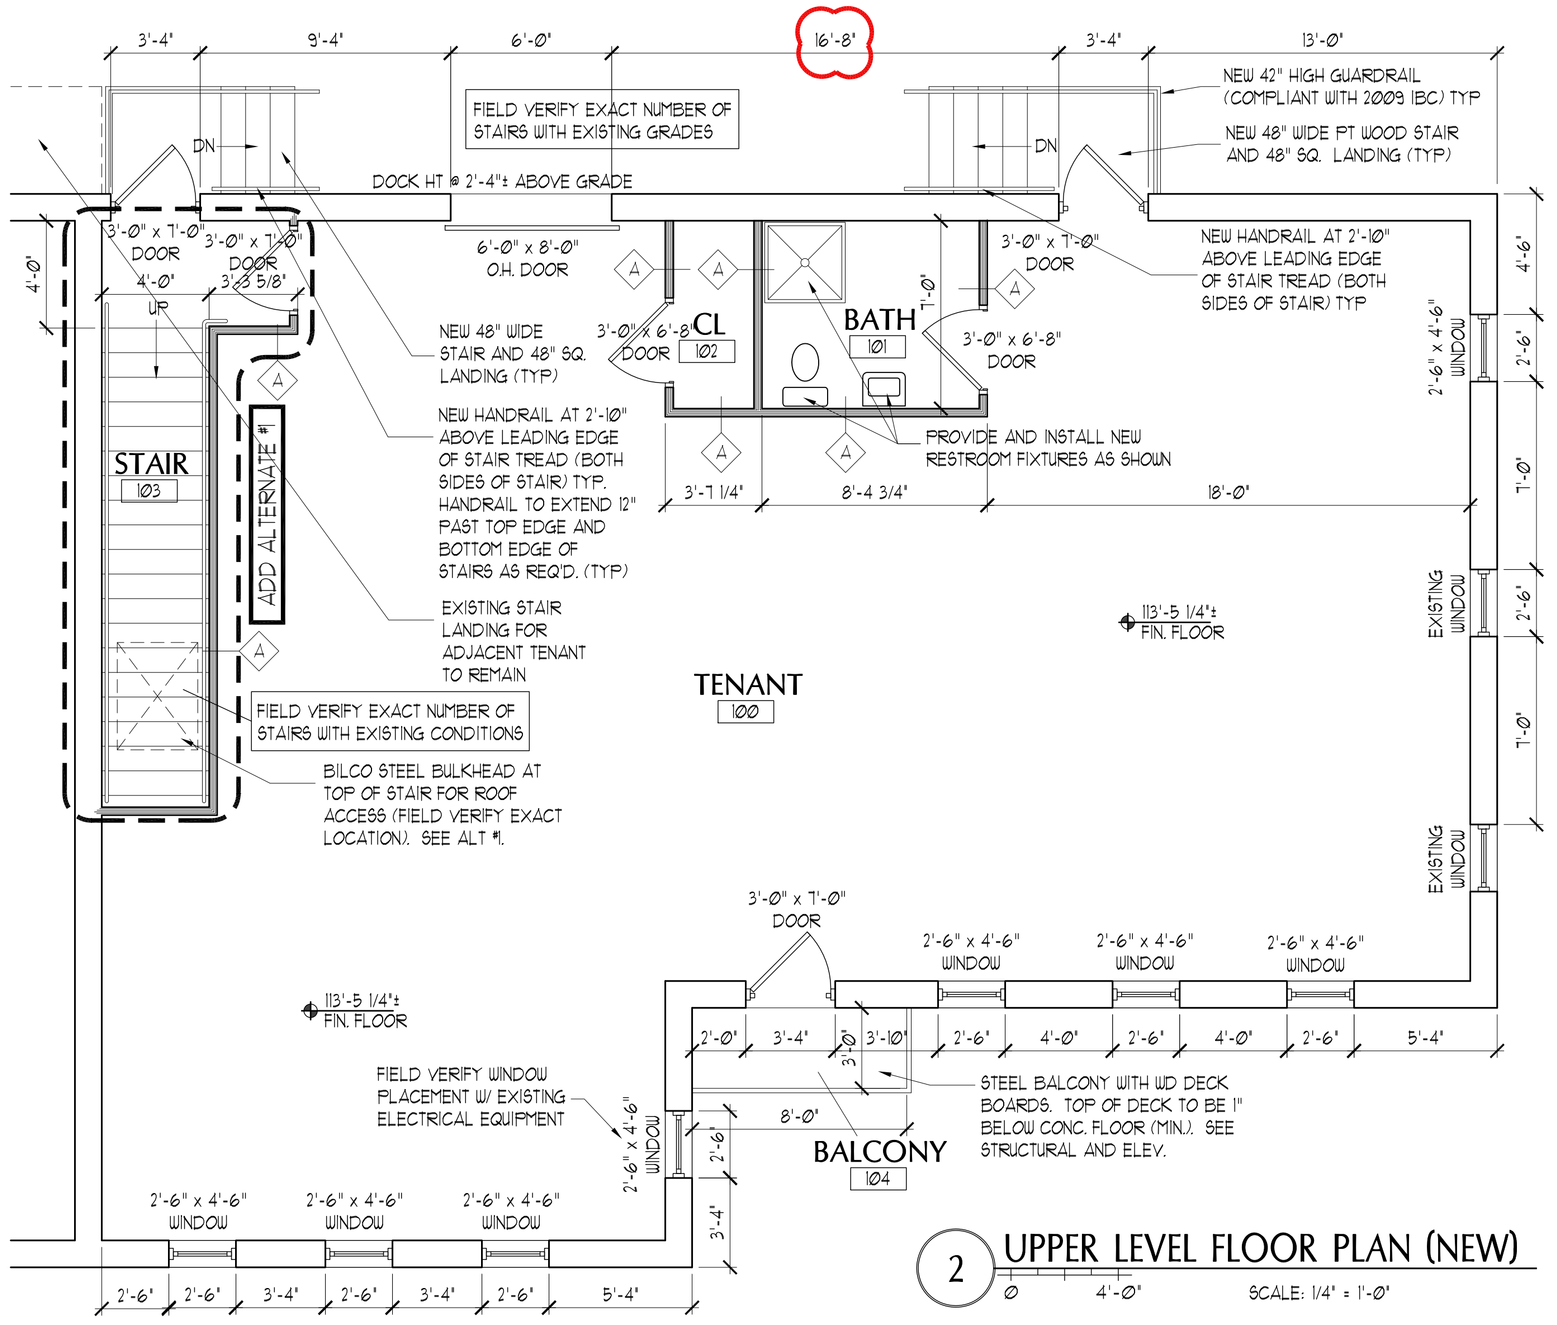

2 UPPER LEVEL FLOOR PLAN (NEW)

Ø 4'-0" SCALE: 1/4" = 1'-0"

ADD ALTERNATE #1

PROVIDE AND INSTALL NEW STAIR AS SHOWN UP TO EXISTING ROOF DECK. STAIR TO HAVE MAX. 7" RISERS AND MIN. 11" TREADS WITH A 1½" DIA. STL. PIPE HANDRAIL ON BOTH SIDES OF THE STAIR AT 34" ABOVE THE LEADING EDGE OF THE TREAD NOSING. ALSO PROVIDE AND INSTALL ROOF HATCH EQUAL TO BILCO TYPE "NB-20" ROOF HATCH. INCLUDE WALL ON SIDE OF STAIR, AND NEW 3'-0" x 7'-0" STL. DOOR IN ALTERNATE #1. SEE DETAIL 4, SHEET A-1.1.

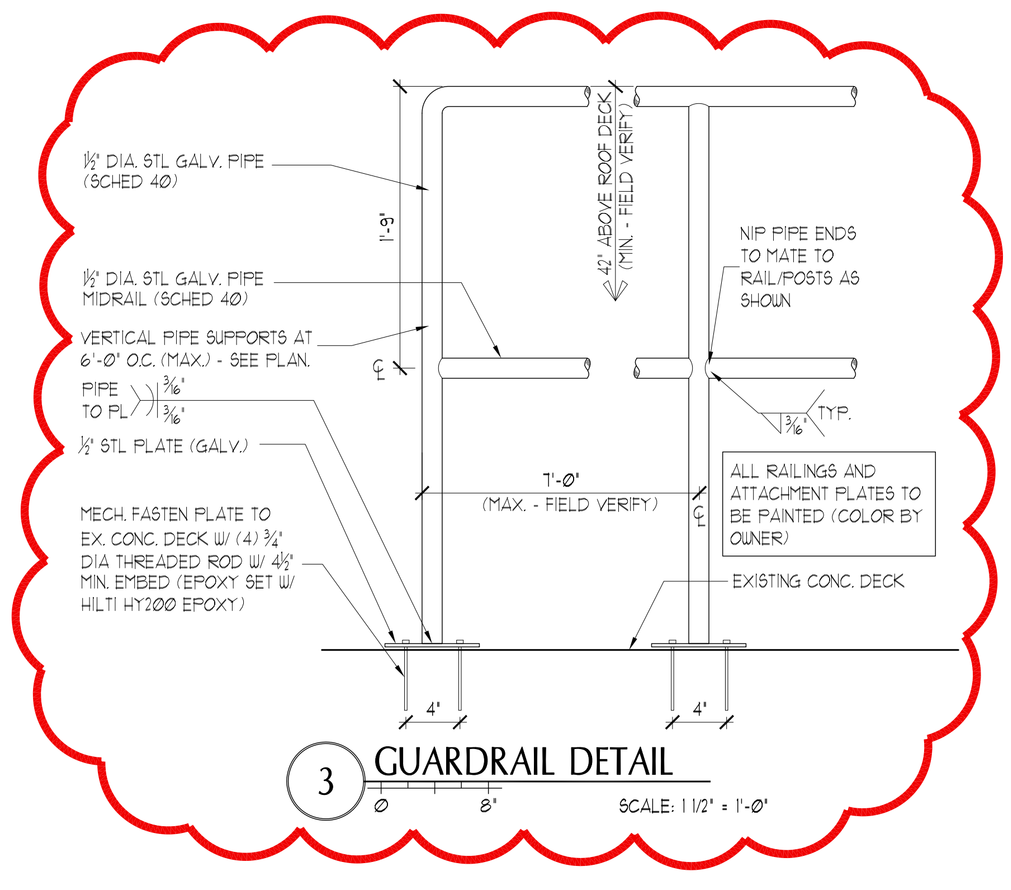

3 GUARDRAIL DETAIL

Ø 8" SCALE: 1 1/2" = 1'-0"

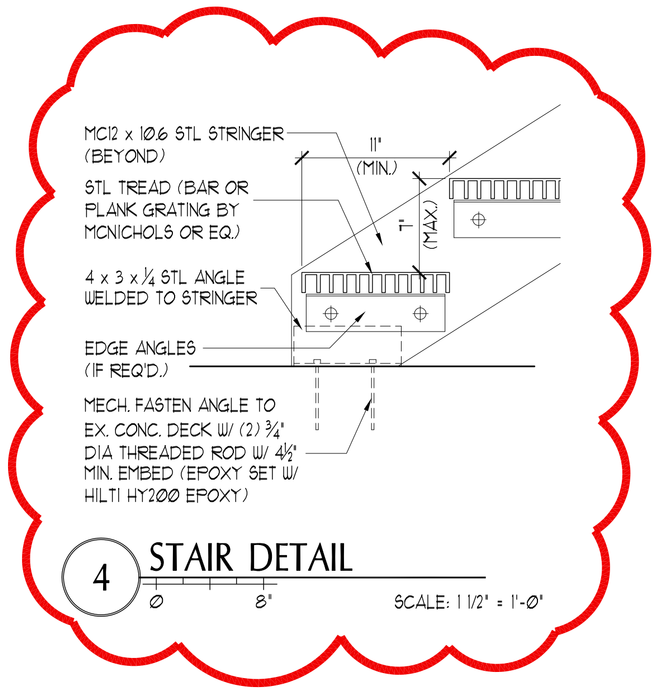

4 STAIR DETAIL

Ø 8" SCALE: 1 1/2" = 1'-0"

WALL TYPES

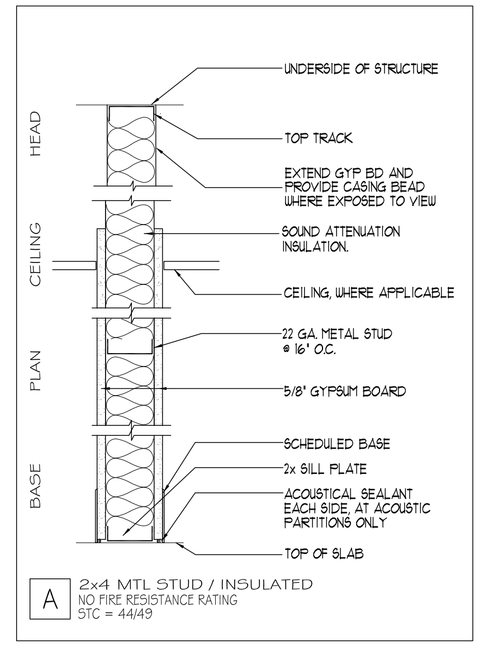

PORT ■ CITY ARCHITECTURE
65 NEWBURY STREET
PORTLAND, ME 04101
207.761.9000

REGISTERED ARCHITECT ANDREW C. HYLAND #2037 STATE OF MAINE

Structural Integrity Consulting Engineers, Inc.

PERMIT SET
- NOT FOR CONSTRUCTION -

ANDERSON STREET INDUSTRIAL

219 Anderson Street
Portland, Maine

#	DATE	DESCRIPTION
1	9/19/14	PERMIT SET
2	12/3/14	REVISION SET

Date Issued 12-3-2014
Project Number 14116
Drawing Scale AS NOTED

FLOOR PLAN

Drawn By MC
Checked By ACH, LAS

A-1.0

COPYRIGHT: Reuse or reproduction of the contents of this document is not permitted without written permission of PORT CITY ARCHITECTURE PA