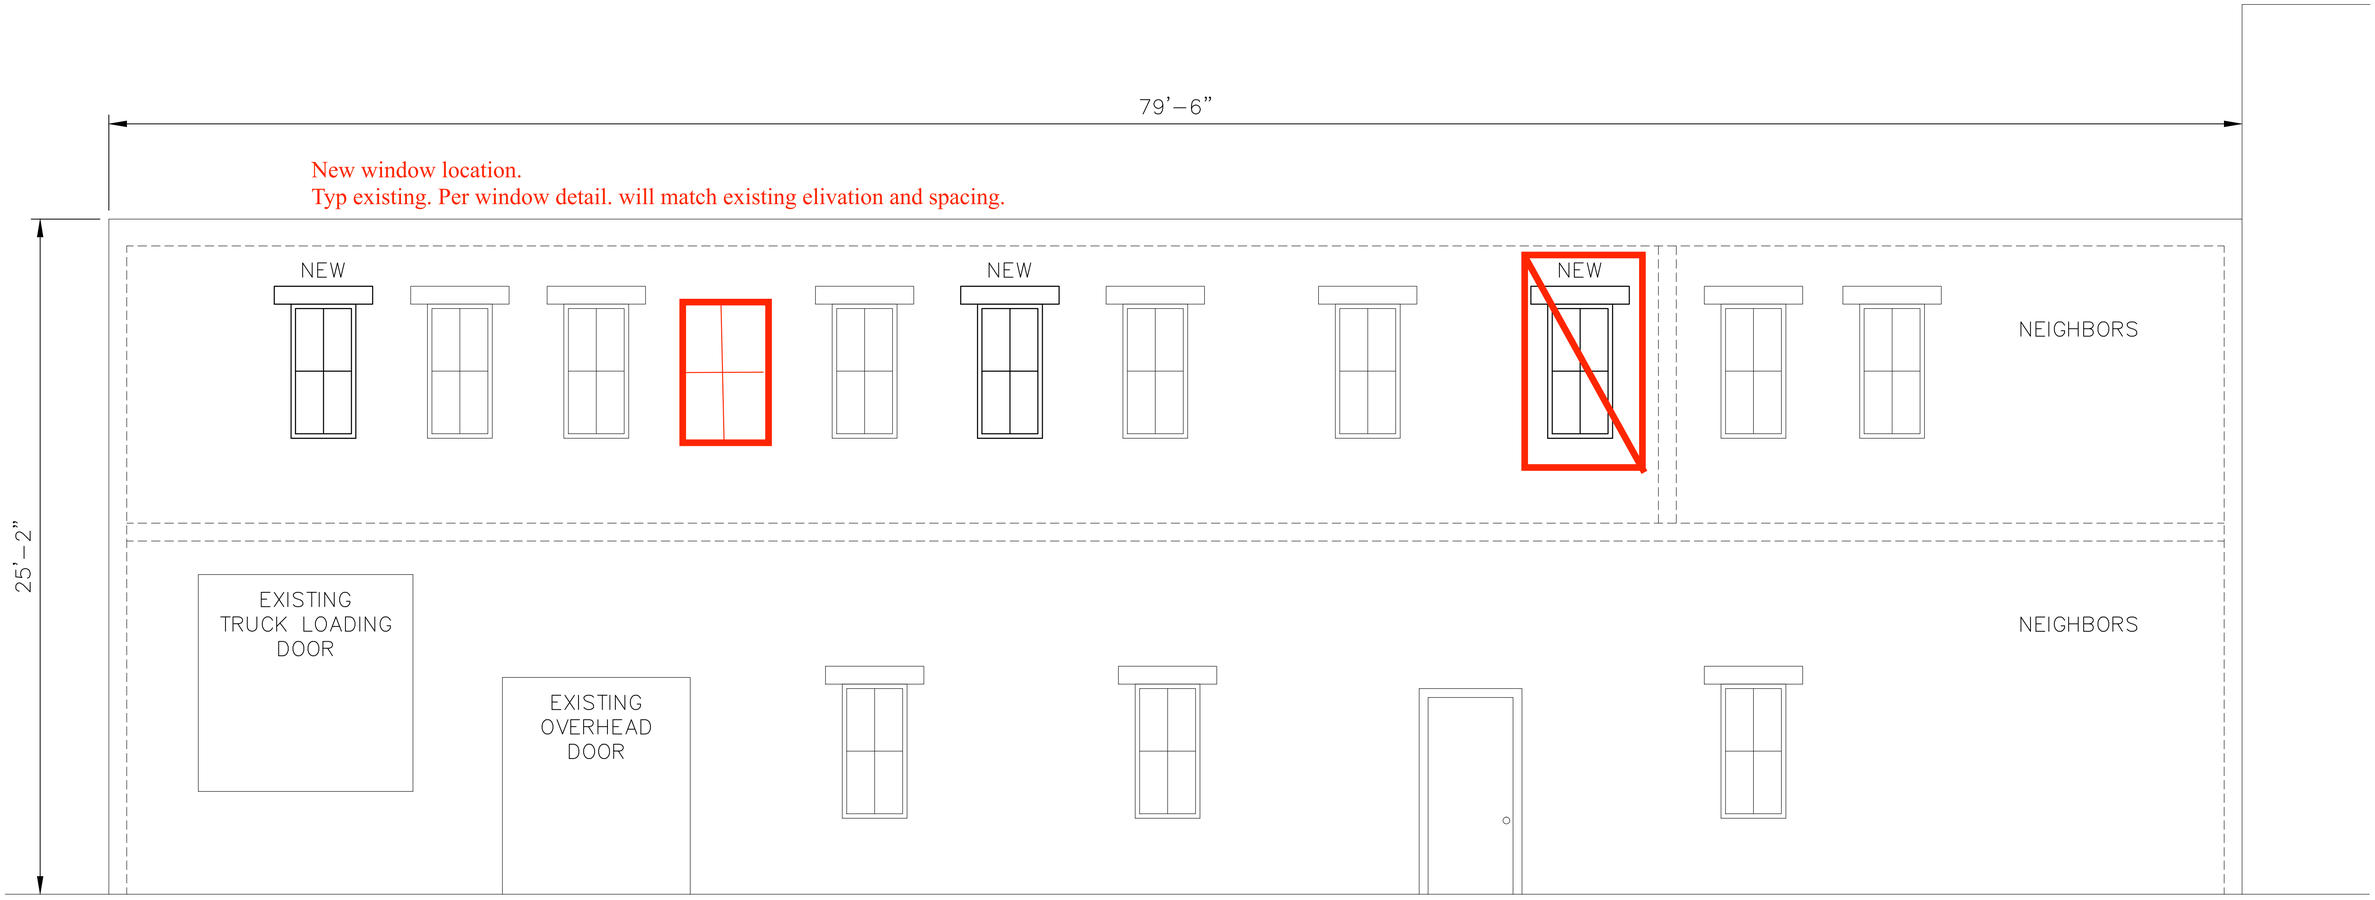

WEST WALL
EXTERIOR ELEVATION VIEW
219 ANDERSON STREET

SCALE: 3/8" = 1'-0"

CAD FILE: WEST WALL 1-30-17.PDF