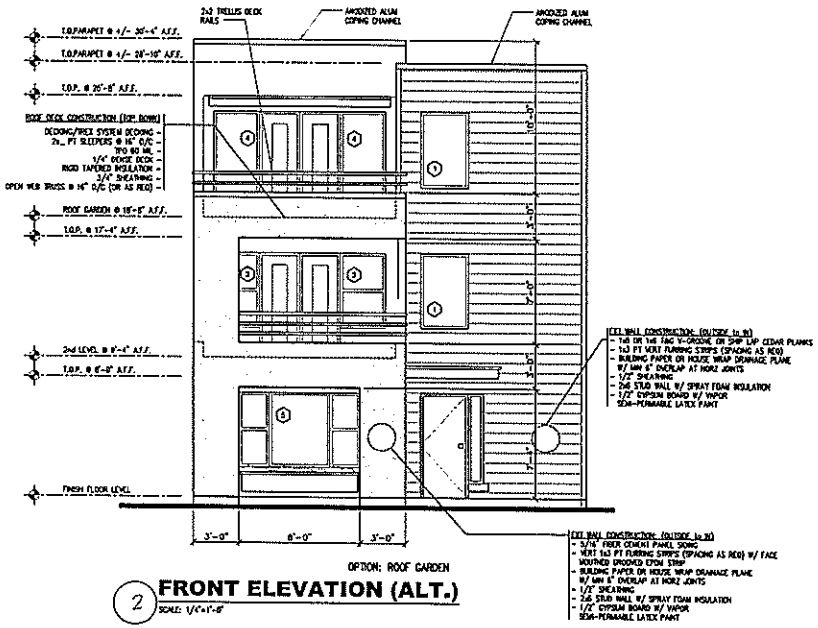

OPTION: ROOF GARDEN

2 FRONT ELEVATION (ALT.)

SCALE: 1/4"=1'-0"

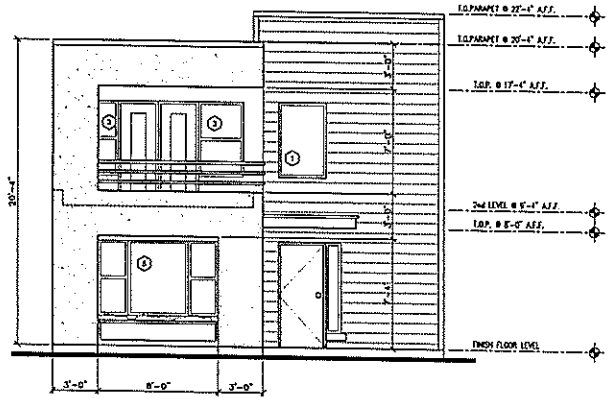

1 FRONT ELEVATION

SCALE: 1/4"=1'-0"

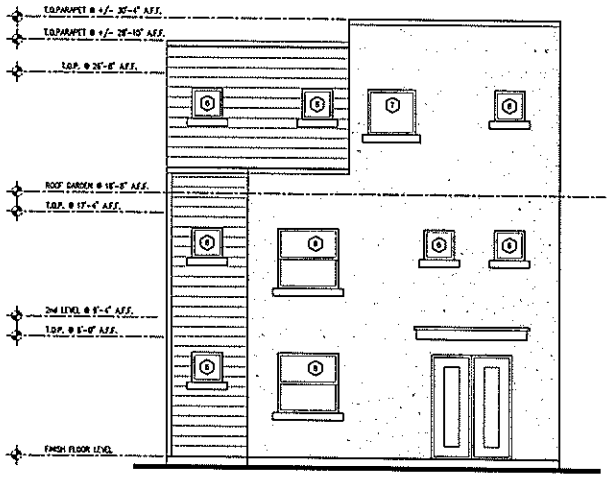

OPTION: ROOF GARDEN

4 REAR ELEVATION (ALT.)

SCALE: 1/4"=1'-0"

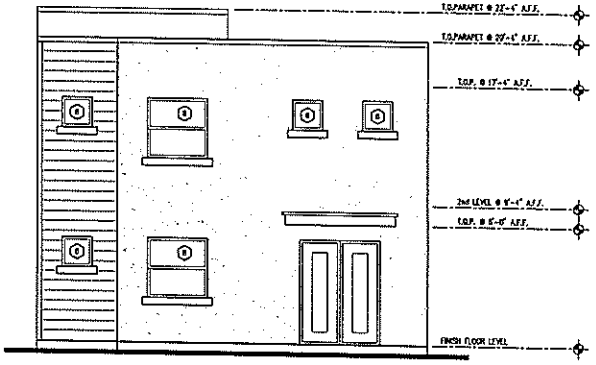

3 REAR ELEVATION

SCALE: 1/4"=1'-0"

© COPYRIGHT BY lubula & kanyinda ALL RIGHTS RESERVED.

LUBULA D. KANYINDA

107 MATLOCK MEADOW DRIVE
ARLINGTON, TEXAS 76002
682-551-6950

© COPYRIGHT BY lubula & kanyinda ALL RIGHTS RESERVED.

REVISION SCHEDULE:

PROJECT NAME:

EXTERIOR ELEVATIONS

PROJECT NUMBER: C-1605 LDK

DATE:

DRAWN BY: LDK

CHECKED BY:

SHEET #

3.0