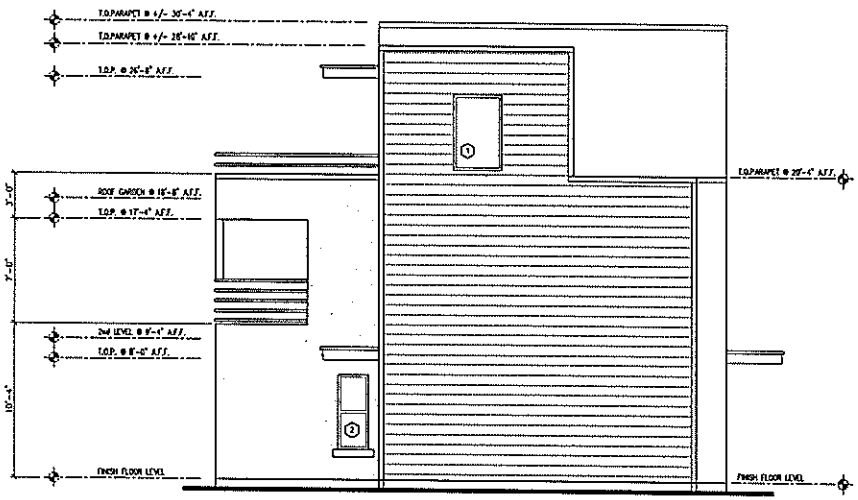

OPTION: ROOF GARDEN

2 RIGHT ELEVATION (ALT.)

SCALE: 1/4"=1'-0"

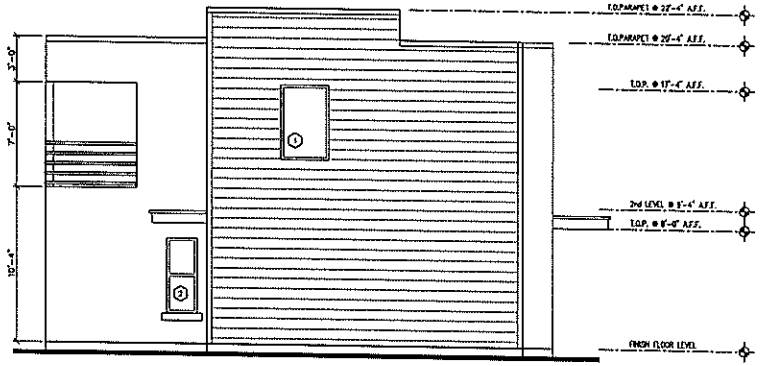

1 RIGHT ELEVATION

SCALE: 1/4"=1'-0"

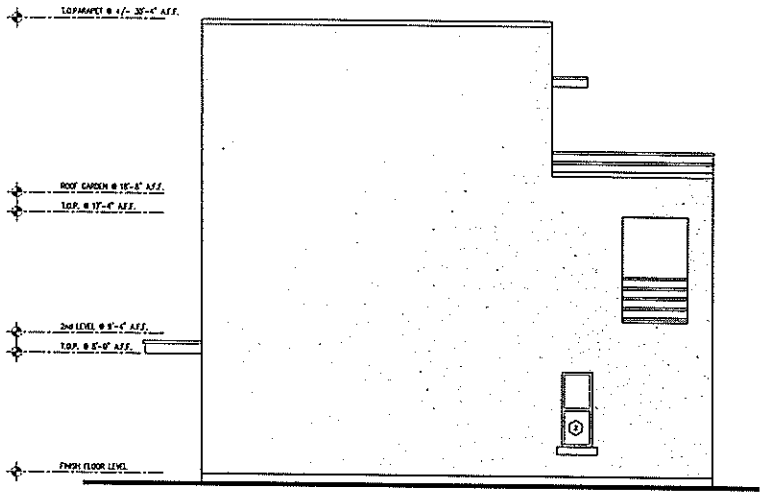

OPTION: ROOF GARDEN

4 LEFT ELEVATION (ALT.)

SCALE: 1/4"=1'-0"

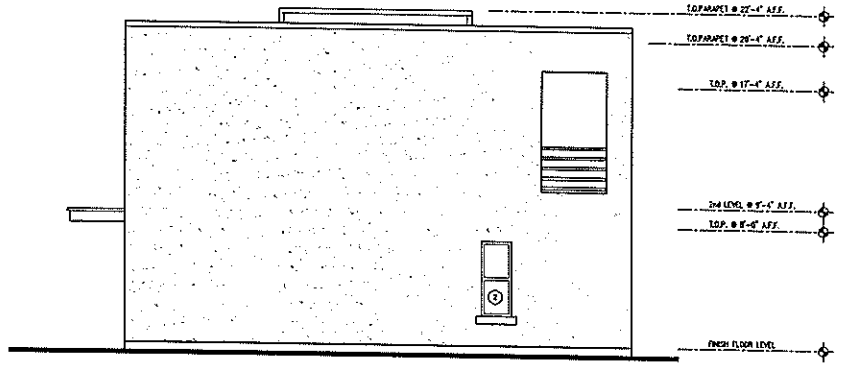

3 LEFT ELEVATION

SCALE: 1/4"=1'-0"

© COPYRIGHT BY Lubula & Kanyinda ALL RIGHTS RESERVED.

LUBULA D. KANYINDA

107 MATLOCK MEADOW DRIVE
ARLINGTON, TEXAS 76002
682-551-6960

© COPYRIGHT BY Lubula & Kanyinda ALL RIGHTS RESERVED.

REVISION SCHEDULE:

PROJECT NAME:

EXTERIOR ELEVATIONS

PROJECT NUMBER: 0-1401 LDK

DATE:

DRAWN BY: LDK

CHECKED BY:

SHEET #

3.1