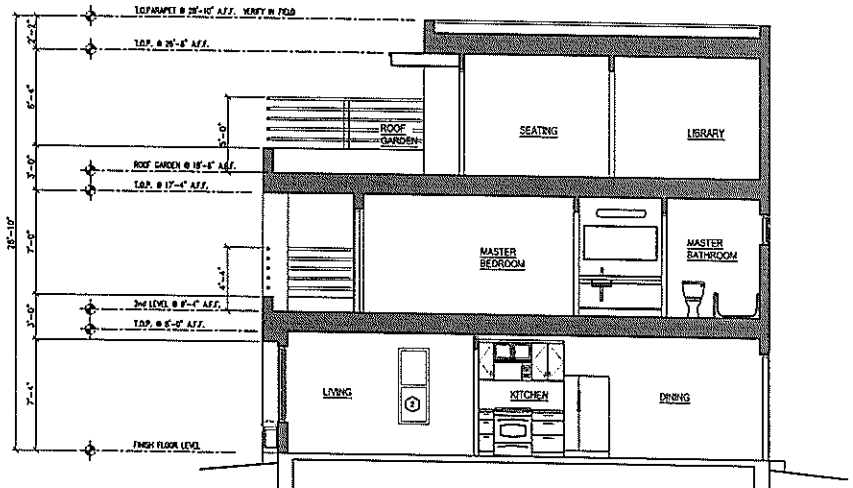

3 **SECTION (SIM.)**
SCALE: 1/4"=1'-0"

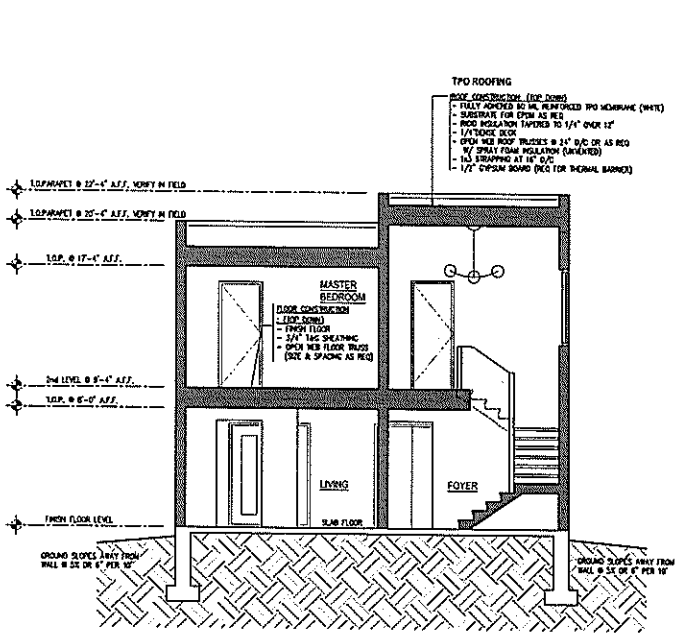

2 **SECTION**
SCALE: 1/4"=1'-0"

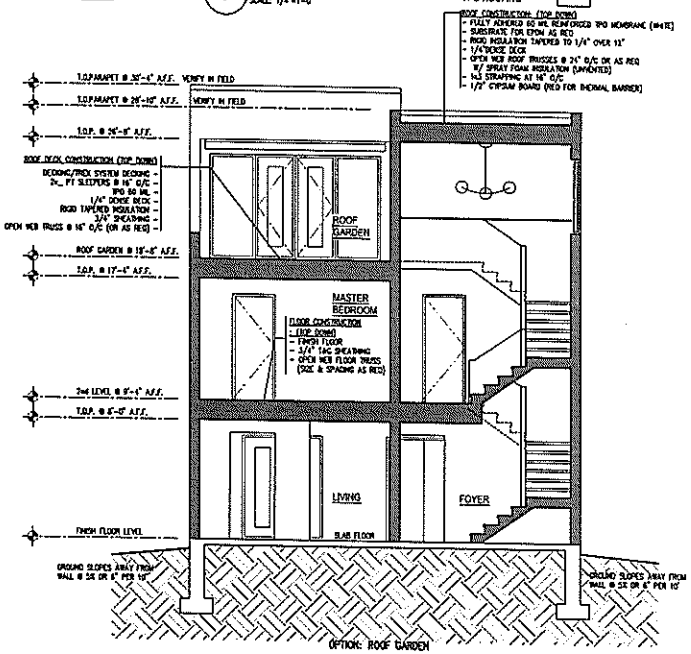

OPTION: ROOF GARDEN

1 **SECTION**
SCALE: 1/4"=1'-0"

© COPYRIGHT BY lubula d. kanyinda ALL RIGHTS RESERVED.

LUBULA D. KANYINDA

107 MATLOCK MEADOW DRIVE
ARLINGTON, TEXAS 76002
682-551-6960

© COPYRIGHT BY lubula d. kanyinda ALL RIGHTS RESERVED.

REVISION SCHEDULE:

PROJECT NAME:

BUILDING SECTIONS

PROJECT NUMBER: C-1109 LDK
DATE:
DRAWN BY: LDK
CHECKED BY:
SHEET #

4.0