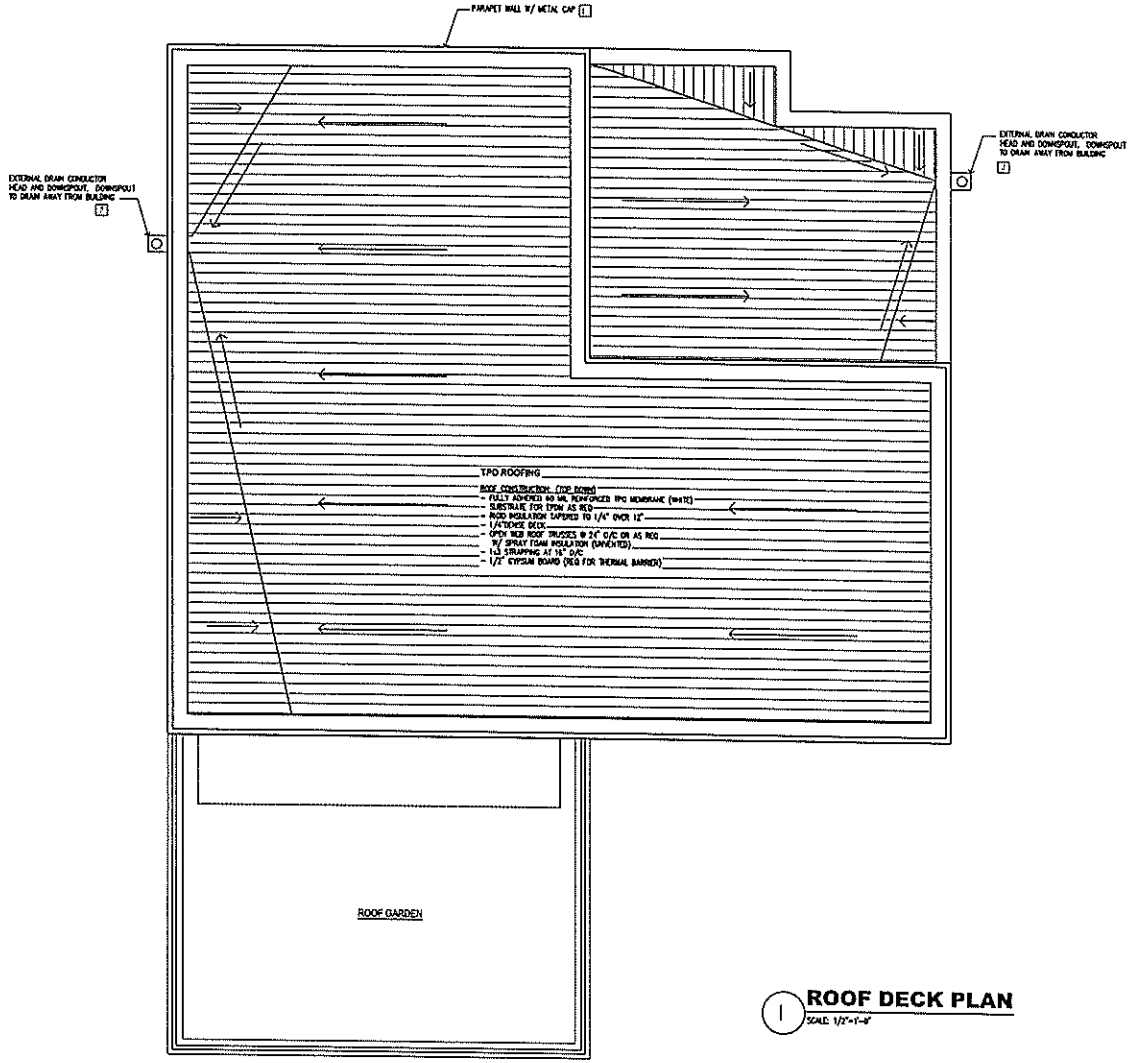

1 **ROOF DECK PLAN**
SCALE: 1/2"=1'-0"

© COPYRIGHT BY Lubula & Kanyinda ALL RIGHTS RESERVED.

LUBULA D. KANYINDA

107 MATLOCK MEADOW DRIVE
ARLINGTON, TEXAS 76002
682-551-6950

© COPYRIGHT BY Lubula & Kanyinda ALL RIGHTS RESERVED.

1 MATERIAL FOR PARAPET WALL CAP SHOULD EITHER BE ALUMINUM WITH AN ANODIZED OR KYNAR PAINT FINISH OR STEEL WITH A GALVANIZED OR GREY LAKE FINISH.

2 OVERFLOW OUTLET THROUGH PARAPET WALL WHERE 0" ACCESS AT TOP OF WATERPROOF SURFACE.

3 DEPTH OF SPRAY FOAM INSULATION TO MEET 2009 IECC REQUIREMENT FOR THE PROJECT'S CLIMATE ZONE.

REVISION SCHEDULE:

PROJECT NAME:

ROOF DECK PLAN

PROJECT NUMBER: C-1600 LDK
DATE:
DRAWN BY: LDK
CHECKED BY:
SHEET #

5.0