LUBULA D. KANYINDA

107 MATLOCK MEADOW DRIVE
ARLINGTON, TEXAS 76002
682-551-6960

© COPYRIGHT BY lubula d. kanyinda ALL RIGHTS RESERVED.

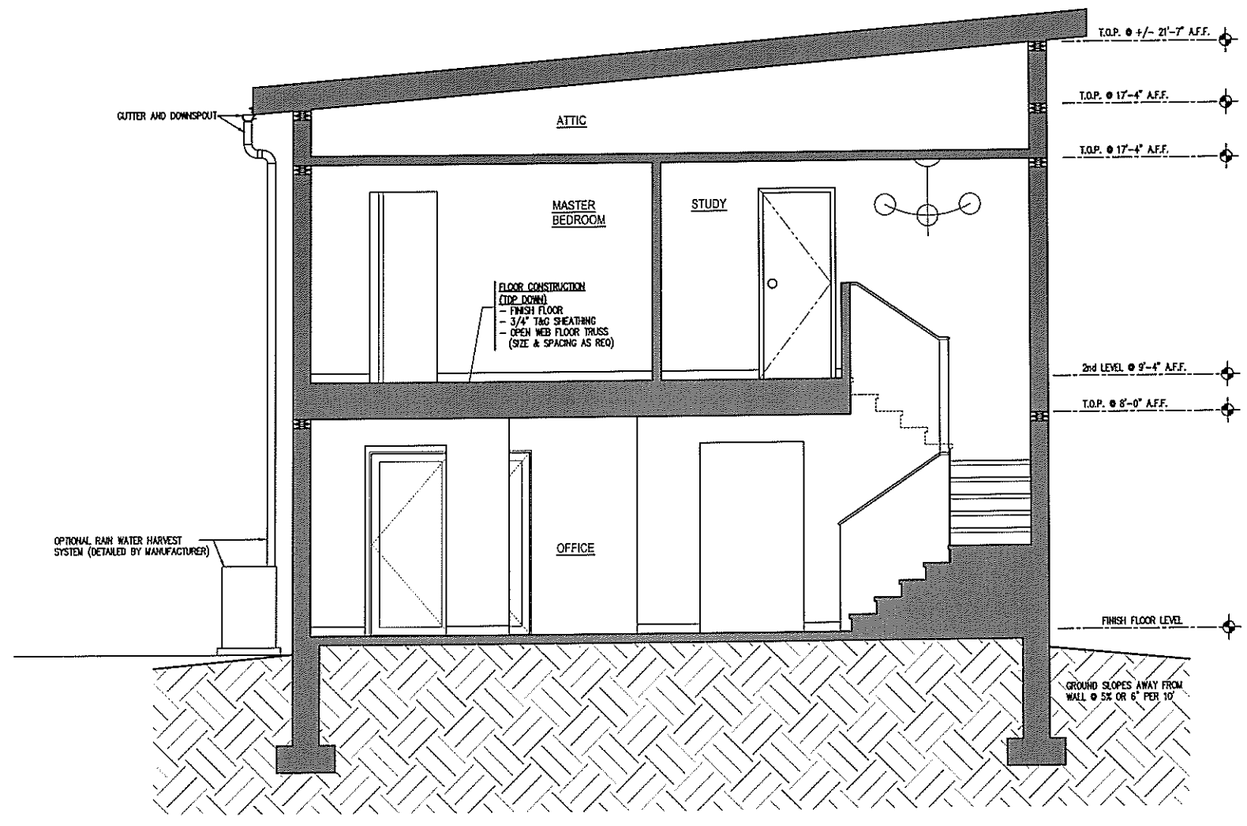

SCALE: 1/4"=1'-0"

0 1' 5' 10'

1 CROSS SECTION

SCALE: 1/4"=1'-0"

PLEASE NOTE:

LUBULA D. KANYINDA ASSUMES NO LIABILITY FOR ANY HOME CONSTRUCTED FROM THIS PLAN. IT IS THE RESPONSIBILITY OF THE PURCHASER OF THIS PLAN TO PERFORM THE FOLLOWING BEFORE BEGINNING ACTUAL CONSTRUCTION.

1. BUILDER OR CONTRACTOR MUST VERIFY ALL DIMENSIONS PRIOR TO PROCEEDING WITH CONSTRUCTION.
2. CONTRACTOR MUST VERIFY COMPLIANCE WITH ALL LOCAL CODES IN THE AREA WHERE THE HOME IS TO BE CONSTRUCTED.
3. PLANS INDICATE LOCATIONS ONLY. ENGINEERING ASPECTS SHOULD INCORPORATE ACTUAL SITE CONDITIONS.
4. PURCHASER OF THIS PLAN ASSUMES SOLE LIABILITY FOR ANY MODIFICATIONS MADE TO THE LAYOUT OF THIS PLAN.

© COPYRIGHT BY lubula d. kanyinda ALL RIGHTS RESERVED.

REVISION SCHEDULE:

PROJECT NAME:

BUILDING SECTIONS

PROJECT NUMBER:	CUSTOM FOR MELINDA SCHOTT
DATE:	
DRAWN BY:	LDK
CHECKED BY:	
SHEET #	4.0