COPYRIGHT: Reuse or reproduction of the contents of this document is not permitted without written permission of Structural Integrity Consulting Engineers Inc.

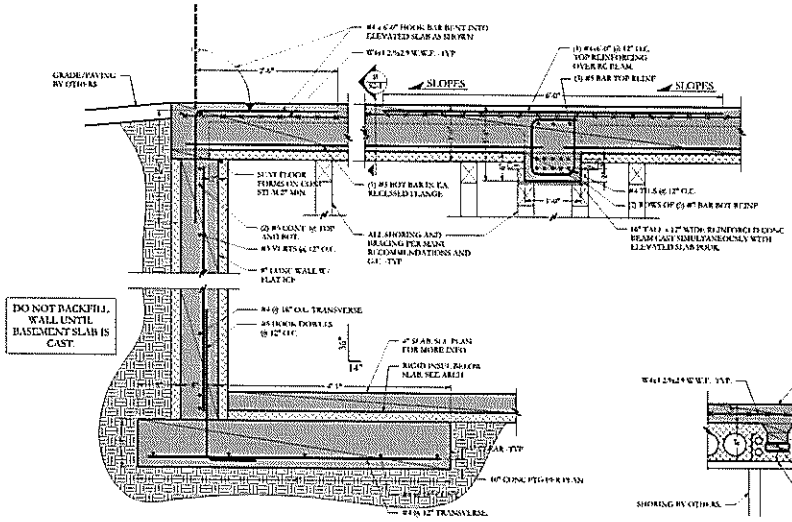

SECTION A S2-1 1"=1'-0

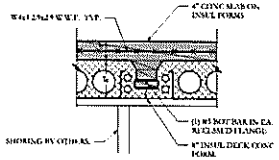

SECTION B S2-1 1"=1'-0

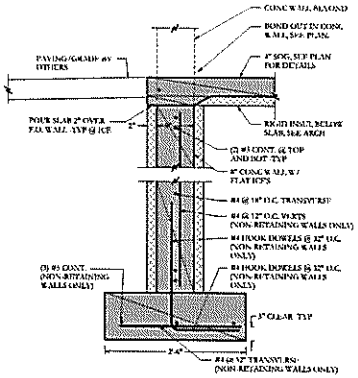

SECTION C S2-1 1"=1'-0

PROGRESS ONLY
NOT FOR CONSTRUCTION

Structural Integrity

SIC 14-0066

PROJECT NO.
14-0066
PROJECT NAME
218 Washington Ave Found.
Portland, Maine

ISSUE DATE
05.16.14
SHEET SCALE
1/4"=1'-0

DRAWN BY
MKL
SHEET TITLE
SECTIONS

S

S2-1