DOORS

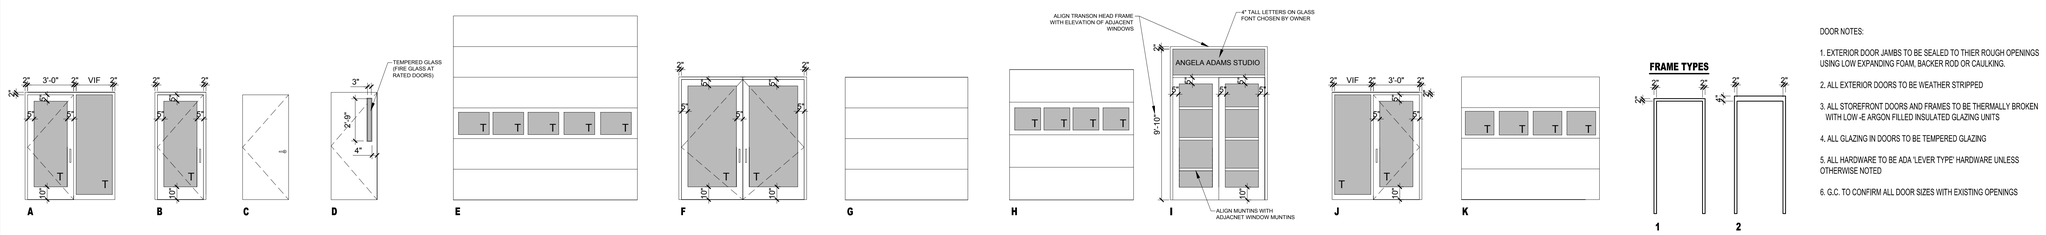

1 DOOR TYPES
1/4" = 1'-0"

FRAME TYPES

DOOR NOTES:

1. EXTERIOR DOOR JAMBS TO BE SEALED TO THIER ROUGH OPENINGS USING LOW EXPANDING FOAM, BACKER ROD OR CAULKING.
2. ALL EXTERIOR DOORS TO BE WEATHER STRIPPED
3. ALL STOREFRONT DOORS AND FRAMES TO BE THERMALLY BROKEN WITH LOW-E ARGON FILLED INSULATED GLAZING UNITS
4. ALL GLAZING IN DOORS TO BE TEMPERED GLAZING
5. ALL HARDWARE TO BE ADA 'LEVER TYPE' HARDWARE UNLESS OTHERWISE NOTED
6. G.C. TO CONFIRM ALL DOOR SIZES WITH EXISTING OPENINGS

DOOR SCHEDULE

DOOR								FRAME						GENERAL			
		SIZE								DETAILS							
DOOR NO.	TYPE	WIDTH	HEIGHT	THICKNESS	MATERIAL	FINISH	INSULATED	TYPE	MATERIAL	THRESHOLD	HEAD	JAMB	SILL	CLOSER	FIRE RATING (MINUTES)	HARDWARE	HARDWARE KEY MLS - MORTISE LOCK SET LS - LOCK SET PR - PRIVACY SET PS - PASSAGE SET LP - LEVER PULL PH - PEEPHOLE LENSE ABBREVIATION KEY STL - STEEL WD - WOOD AL - ALUMINUM FRP - FIBERGLASS REINFORCED
																	REMARKS
100.1	A	3'-0"	7'-0"	1-3/4"	AL	PTD	Y	-	AL	AL	-	-	-	Y	-	-	PANIC HARDWARE, STOREFRONT DOOR WITH SIDELIGHT, 1" DIAMETER 12" LONG PULL, ENLARGE FRAME HEAD AS REQUIRED TO FIT EXISTING OPENING
100.2	B	3'-0"	6'-8"	1-3/4"	AL	PTD	Y	-	AL	AL	-	-	-	Y	-	-	PANIC HARDWARE, STOREFRONT DOOR, 1" DIAMETER 12" LONG PULL, CONFRIM DOOR SIZE WITH EXISITNG OPENING
101.1	C	3'-0"	7'-0"	1-3/4"	STL	PTD	Y	1	STL	-	-	-	-	Y	-	-	
102.1	C	3'-0"	7'-0"	1-3/4"	STL	PTD	Y	1	STL	-	-	-	-	Y	-	-	
200.1	B	3'-0"	7'-0"	1-3/4"	AL	PTD	Y	-	AL	AL	-	-	-	Y	-	-	PANIC HARDWARE, STOREFRONT DOOR, 1" DIAMETER 12" LONG PULL, CONFRIM DOOR SIZE WITH EXISITNG OPENING, INFILL HEAD ABOVE FRAME WITH MTL FLASHING TO MATCH DOOR
200.2	D	3'-0"	7'-0"	1-3/4"	STL	PTD	Y	1	STL	AL	-	-	-	Y	60	-	PANIC HARDWARE
200.3	K	9'-0"	8'-0"	1-3/4"	STL	PTD	Y	-	-	-	-	-	-	Y	-	-	OVERHEAD DOOR, AUTOMATIC OPERATOR, CUT NEW MASORY OPENING
201.1	C	3'-0"	7'-0"	1-3/4"	STL	PTD	Y	1	STL	-	-	-	-	Y	-	-	
300.1	B	3'-0"	7'-0"	1-3/4"	AL	PTD	Y	-	AL	AL	-	-	-	Y	-	-	PANIC HARDWARE, STOREFRONT DOOR, 1" DIAMETER 12" LONG PULL, CONFRIM DOOR SIZE WITH EXISITNG OPENING, INFILL ADJACENT TO DOOR FRAME WITH FRAMING AND MTL FLASHING TO MATCH DOOR
300.2	D	3'-0"	7'-0"	1-3/4"	STL	PTD	Y	1	STL	AL	-	-	-	Y	60	-	PANIC HARDWARE
300.3	F	6'-0"	7'-0"	1-3/4"	AL	PTD	Y	-	AL	AL	-	-	-	Y	-	-	STOREFRONT DOORS, 1" DIAMETER 12" LONG PULL, CONFRIM DOOR SIZE WITH EXISITNG OPENING, PAIR OF DOORS
301.1	C	3'-0"	7'-0"	1-3/4"	STL	PTD	Y	1	STL	-	-	-	-	Y	-	-	
400.1	B	3'-0"	7'-0"	1-3/4"	AL	PTD	Y	-	AL	AL	-	-	-	Y	-	-	PANIC HARDWARE, STOREFRONT DOOR, 1" DIAMETER 12" LONG PULL, ADJUST MASONRY OPENING TO ACCOMMODATE 3'-0" DOOR, PROVIDE LINTEL
400.2	E	12'-0"	12'-0"	1-3/4"	STL	PTD	Y	-	-	-	-	-	-	Y	-	-	OVERHEAD DOOR WITH INSULATED GLAZING PANELS, AUTOMATIC OPERATOR
400.3	F	6'-0"	8'-0"	1-3/4"	AL	PTD	Y	-	AL	AL	-	-	-	Y	-	-	PANIC HARDWARE, STOREFRONT DOORS, 1" DIAMETER 12" LONG PULL, CONFRIM DOOR SIZE WITH EXISITNG OPENING, PAIR OF OVERSIZED DOORS
401.1	C	3'-0"	7'-0"	1-3/4"	STL	PTD	Y	1	STL	-	-	-	-	Y	-	-	
500.1	D	3'-0"	7'-0"	1-3/4"	STL	PTD	Y	1	STL	AL	-	-	-	Y	60	-	PANIC HARDWARE
500.2	D	3'-0"	7'-0"	1-3/4"	STL	PTD	Y	1	STL	AL	-	-	-	Y	-	-	PANIC HARDWARE
500.3	G	10'-0"	8'-0"	1-3/4"	STL	PTD	Y	-	-	-	-	-	-	Y	-	-	OVERHEAD DOOR, AUTOMATIC OPERATOR
501.1	C	3'-0"	7'-0"	1-3/4"	STL	PTD	Y	1	STL	-	-	-	-	Y	-	-	
502.1	G	10'-0"	8'-0"	1-3/4"	STL	PTD	Y	-	-	-	-	-	-	Y	-	-	OVERHEAD DOOR, AUTOMATIC OPERATOR (REPLACE IN FUTURE WITH FIRE RATED ROLL-UP DOOR IF SEPARATE TENANT LEASES SPACE)
502.2	D	3'-0"	7'-0"	1-3/4"	STL	PTD	Y	1	STL	AL	-	-	-	Y	60	-	
502.3	H	8'-0"	8'-6"	1-3/4"	STL	PTD	Y	-	-	-	-	-	-	Y	-	-	OVERHEAD DOOR, AUTOMATIC OPERATOR, CUSTOM SIZE DOOR OR INFILL HEAD AT OPENING WITH FRAMING AND FLASHING TO MATCH DOOR
502.4	H	8'-0"	8'-6"	1-3/4"	STL	PTD	Y	-	-	-	-	-	-	Y	-	-	OVERHEAD DOOR, AUTOMATIC OPERATOR, CUSTOM SIZE DOOR OR INFILL HEAD AT OPENING WITH FRAMING AND FLASHING TO MATCH DOOR
502.5	H	8'-0"	8'-6"	1-3/4"	STL	PTD	Y	-	-	-	-	-	-	Y	-	-	OVERHEAD DOOR, AUTOMATIC OPERATOR, CUSTOM SIZE DOOR OR INFILL HEAD AT OPENING WITH FRAMING AND FLASHING TO MATCH DOOR
502.6	B	3'-0"	7'-0"	1-3/4"	AL	PTD	Y	-	AL	AL	-	-	-	Y	-	-	PANIC HARDWARE, STOREFRONT DOOR, 1" DIAMETER 12" LONG PULL, ADJUST MASONRY OPENING TO ACCOMMODATE 3'-0" DOOR, PROVIDE LINTEL
502.7	D	3'-0"	7'-0"	1-3/4"	STL	PTD	Y	1	STL	AL	-	-	-	Y	60	-	
502.8	G	10'-0"	8'-0"	1-3/4"	STL	PTD	Y	-	-	-	-	-	-	Y	-	-	OVERHEAD DOOR, AUTOMATIC OPERATOR (REPLACE IN FUTURE WITH FIRE RATED ROLL-UP DOOR IF SEPARATE TENANT LEASES SPACE)
600.1	I	6'-0"	8'-0"	1-3/4"	AL	PTD	Y	-	AL	AL	-	-	-	Y	-	-	PANIC HARDWARE, PAIR OF STOREFRONT DOORS, TRANSOM ABOVE DOOR, CUSTOM MUNTINS ON DOORS
600.2	B	3'-0"	7'-0"	1-3/4"	AL	PTD	Y	-	AL	AL	-	-	-	Y	-	-	PANIC HARDWARE, STOREFRONT DOOR, 1" DIAMETER 12" LONG PULL, CONFRIM EXISTING OPENING
600.3	D	3'-0"	7'-0"	1-3/4"	STL	PTD	Y	1	STL	AL	-	-	-	Y	60	-	
600.4	C	3'-0"	7'-0"	1-3/4"	STL	PTD	Y	1	STL	-	-	-	-	Y	-	-	
600.5	D	3'-0"	7'-0"	1-3/4"	STL	PTD	Y	1	STL	AL	-	-	-	Y	60	-	PANIC HARDWARE
700.1	C	3'-0"	7'-0"	1-3/4"	STL	PTD	Y	1	STL	AL	-	-	-	Y	60	-	PANIC HARDWARE
800.1	J	3'-0"	7'-0"	1-3/4"	AL	PTD	Y	-	AL	AL	-	-	-	Y	-	-	PANIC HARDWARE, STOREFRONT DOOR WITH SIDELIGHT, 1" DIAMETER 12" LONG PULL, ENLARGE FRAME HEAD AS REQUIRED TO FIT EXISTING OPENING

REGISTERED ARCHITECTS
RYAN J. SENATORE
No. 3322
STATE OF MAINE

© 2014 RYAN SENATORE ARCHITECTURE

RENOVATIONS TO
170 ANDERSON STREET
PORTLAND, MAINE

RSA
RYAN SENATORE
ARCHITECTURE
565 CONGRESS STREET
SUITE 304
PORTLAND, MAINE 04101
207-650-6414
senatorearchitecture.com

CONSULTANTS:

STRUCTURAL:
Structural Integrity
77 Oak Street
Portland, ME 04101
207-774-4614

REVISIONS:

DATE:	MAY 09, 2014
PROJECT No.	1416
DRAWN BY:	RJS / RRT
CHECKED BY:	RJS
SCALE:	AS NOTED

SHEET TITLE:
DOOR SCHEDULE

A7-1