WALL LEGEND

- EXISTING WALL TO REMAIN
- WALL TO BE REMOVED
- NEW WALL
- 1 HR FIRE RATED WALL

DEMOLITION NOTES

1.) IF ANY WALLS OR PARTITIONS INDICATED TO BE REMOVED ARE FOUND TO BE LOAD BEARING, CONTRACTOR TO LEAVE IN PLACE AND CONTACT ARCHITECT

2.) REMOVE ALL EXISTING HUNG CEILINGS GRIDS, TO PROVIDE CLEAN SHELL SPACE

3.) REMOVE ALL EXISTING DOORS AND WINDOWS AND PREPARE OPENINGS FOR NEW DOORS AND WINDOWS

4.) REMOVE ALL EXISTING AND UNUSED BUILDING MOUNTED SIGNAGE, BRACKETS, LIGHTS, CONDUIT, VENTS, ETC.

5.) CLEAN ALL FLOORS, REMOVE ALL GLUES, ADHESIVES, TILE, ETC.

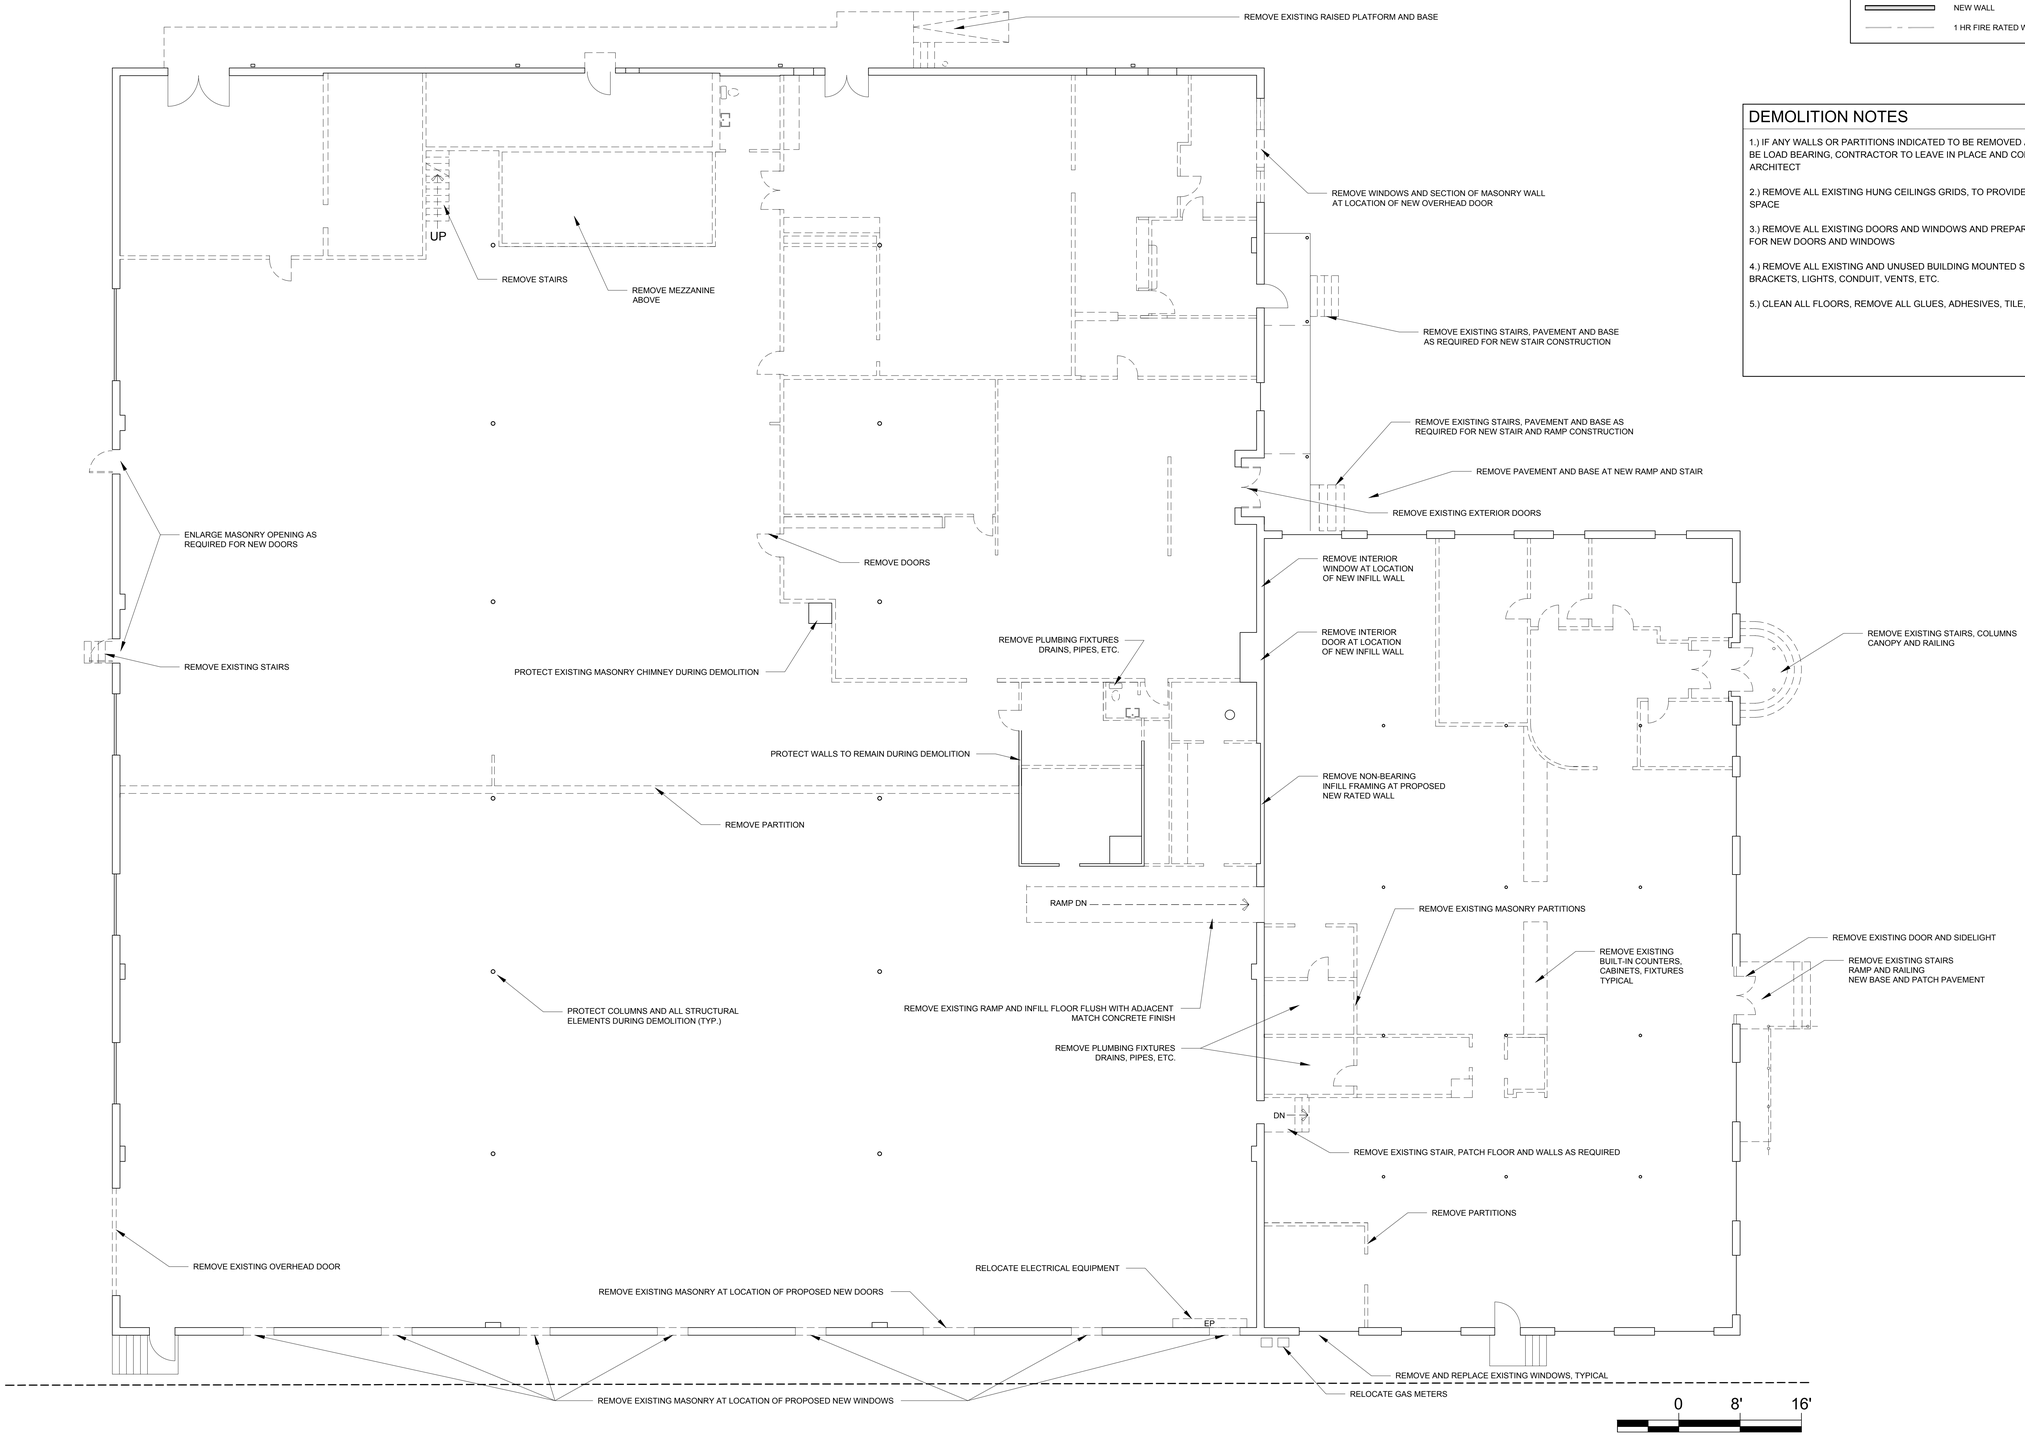

1 DEMOLITION PLAN
1/8" = 1'-0"

REGISTERED ARCHITECT
RYAN J. SENATORE
No. 3323
STATE OF MAINE

© 2014 RYAN SENATORE ARCHITECTURE

RENOVATIONS TO 170 ANDERSON STREET
PORTLAND, MAINE

RSA
RYAN SENATORE
ARCHITECTURE
565 CONGRESS STREET
SUITE 304
PORTLAND, MAINE 04101
207-650-6414
senatorearchitecture.com

CONSULTANTS:

STRUCTURAL:
Structural Integrity
77 Oak Street
Portland, ME 04101
207-774-4614

REVISIONS:

DATE:	MAY 09, 2014
PROJECT No.	1416
DRAWN BY:	RJS / RRT
CHECKED BY:	RJS
SCALE:	AS NOTED

SHEET TITLE:
DEMOLITION PLAN

AD1-0