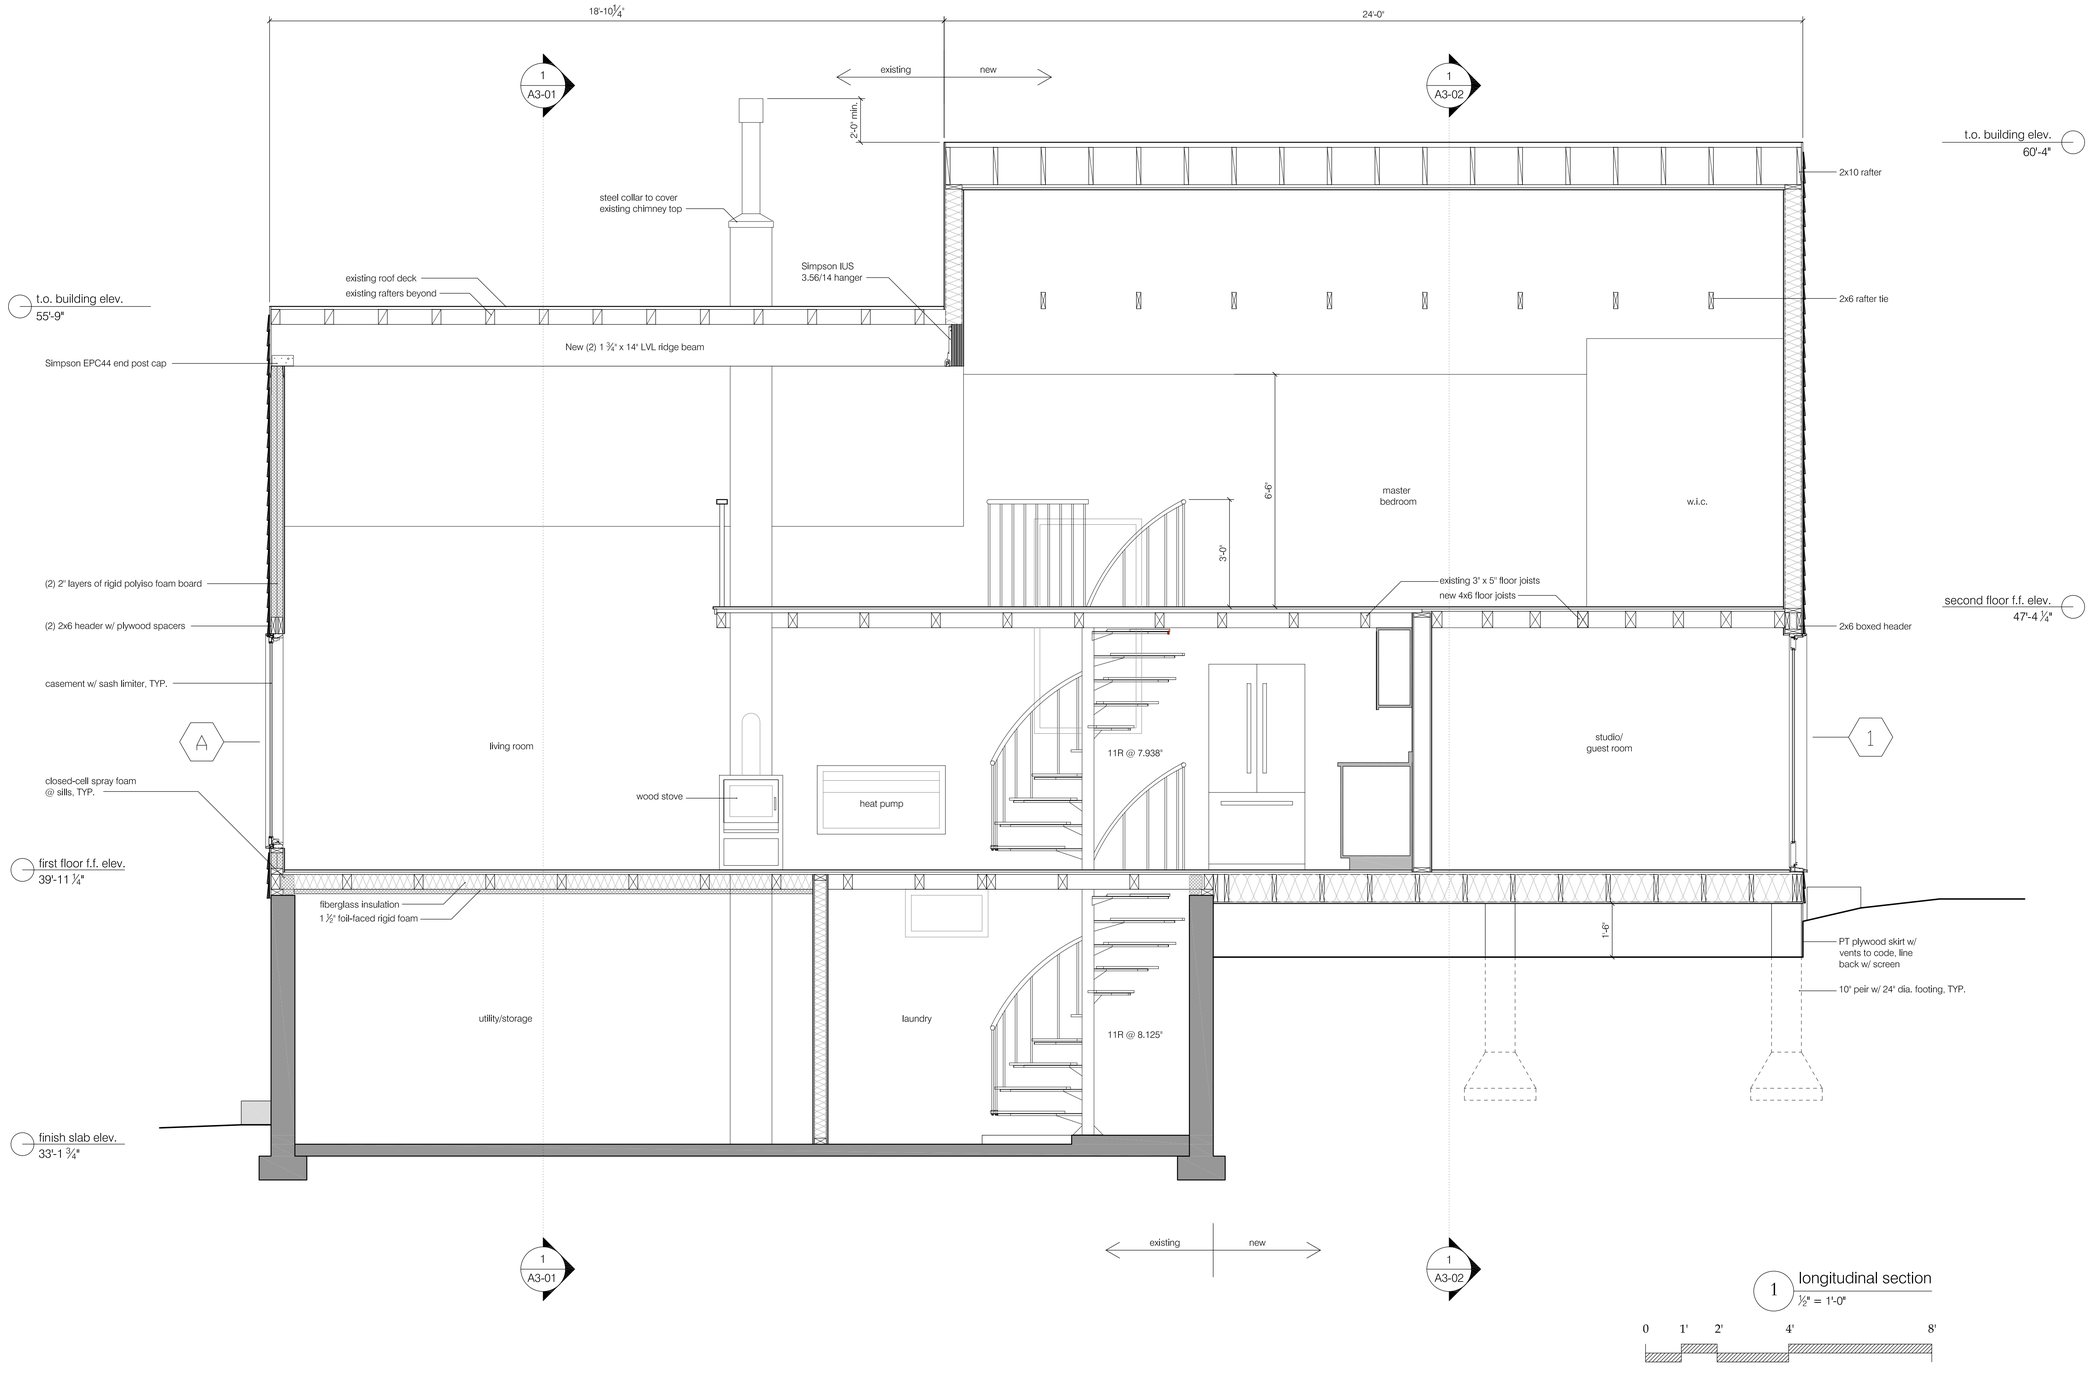

1 longitudinal section
½" = 1'-0"

ARÊTE
© COPYRIGHT 2013

renovations to
51 HAMMOND STREET

51 Hammond Street - Portland, Maine 04101

longitudinal section

issue status: permit set
date: october 17, 2013
revision:

A3-03