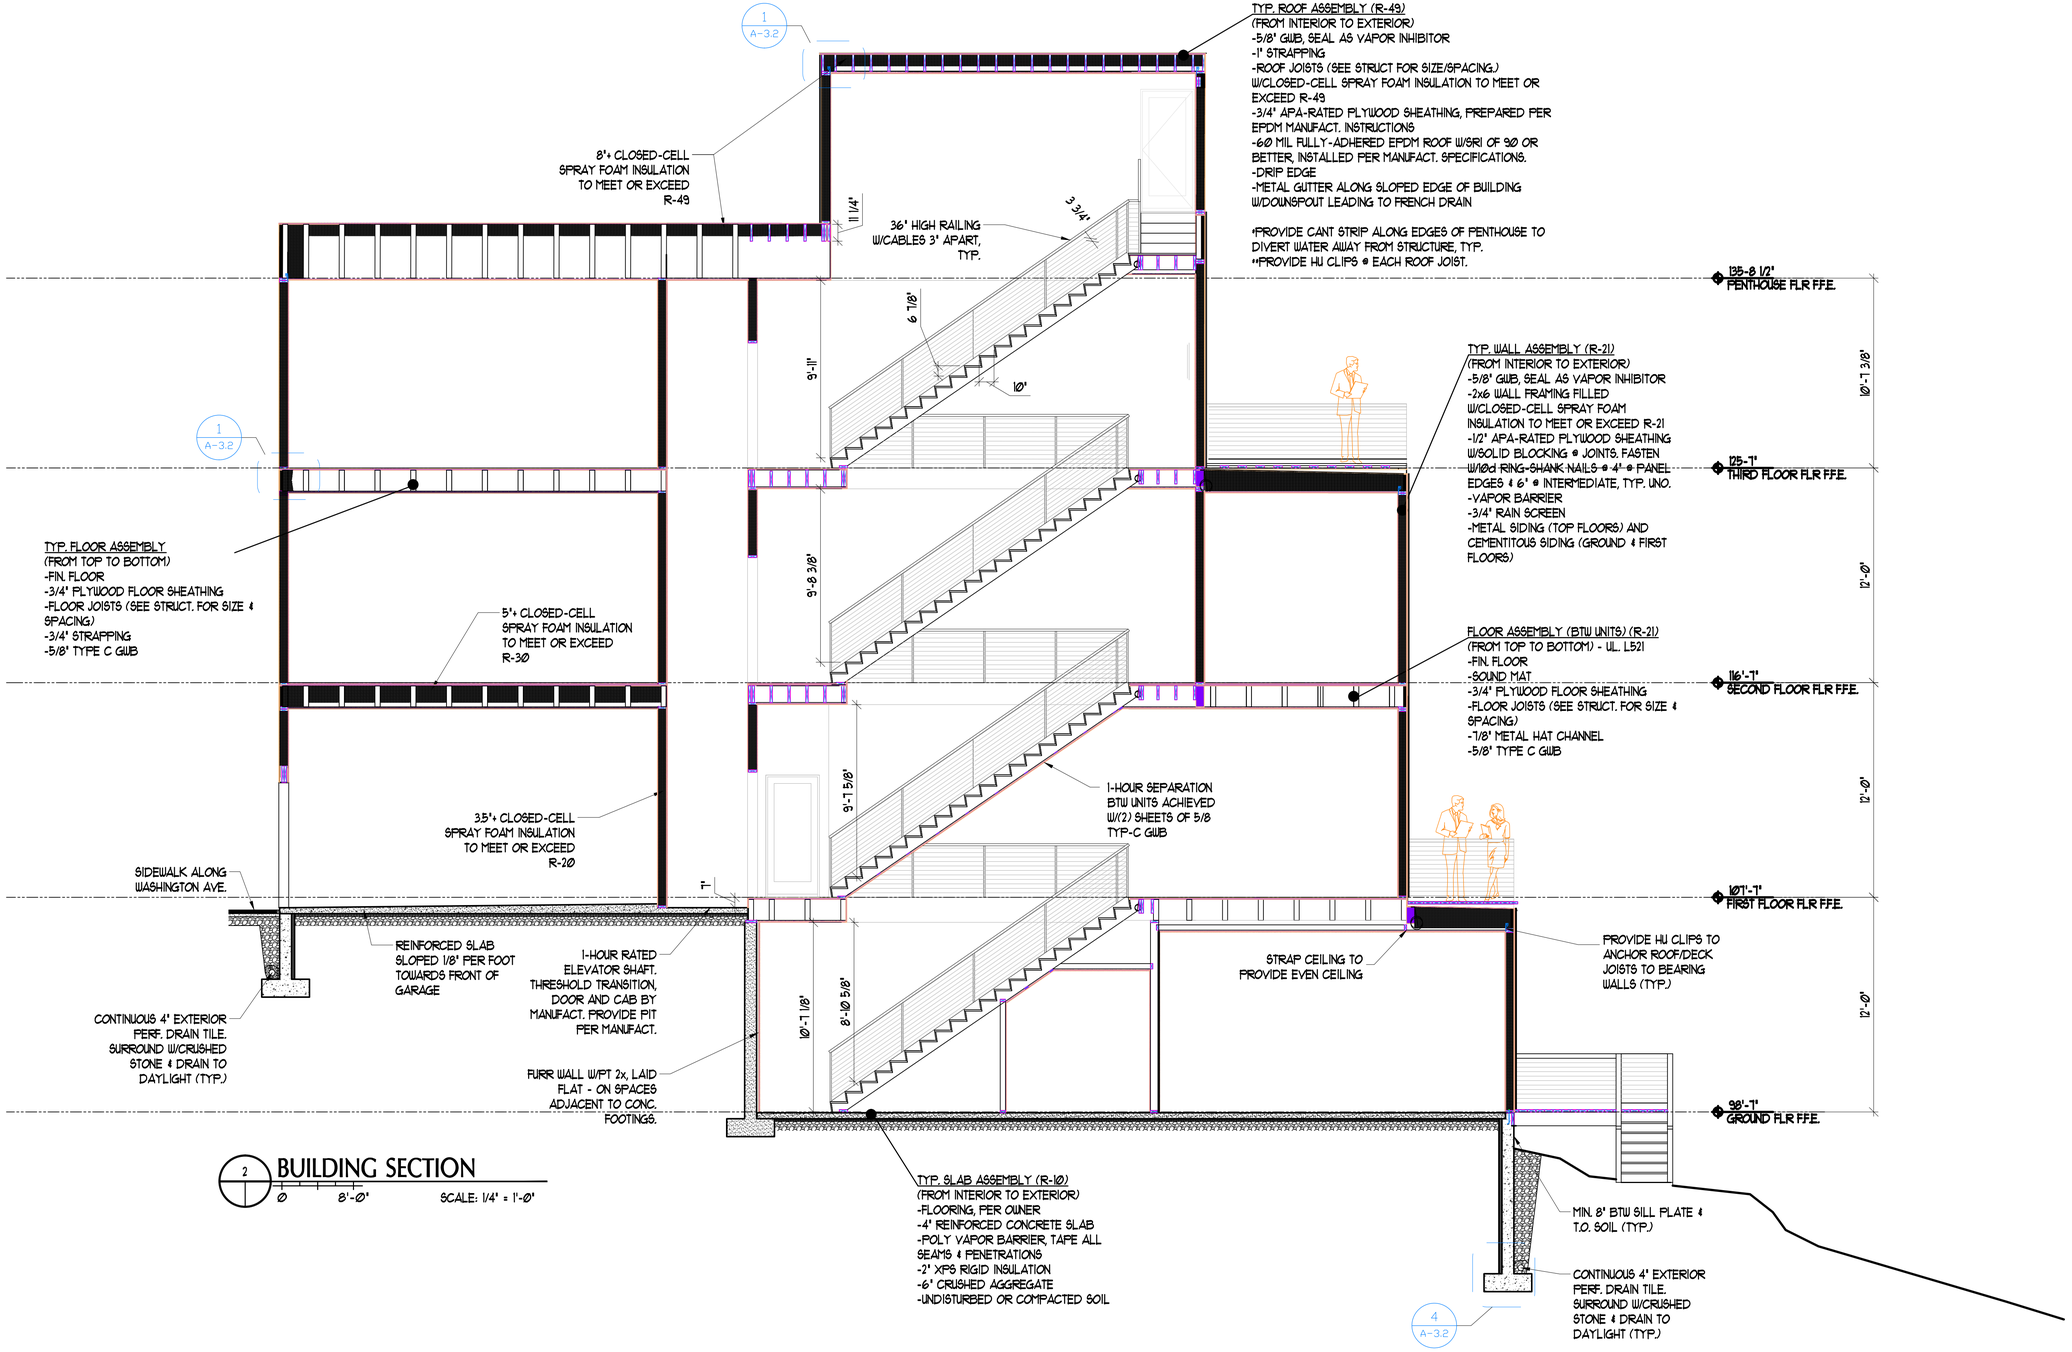

2 BUILDING SECTION

0 8'-0" SCALE: 1/4" = 1'-0"

IF THIS SHEET IS NOT 24 X 36 IT IS A REDUCED SCALE PRINT – SCALE ACCORDINGLY

CHARETTE DESIGN
ARCHITECTURE + SUSTAINABILITY

142 HIGH STREET
SUITE 501-C
PORTLAND, MAINE 04101
207.831.7757
CHARETTE-DESIGN.COM

LICENSED ARCHITECT
JOHN C. CHARETTE
NO. 2956
STATE OF MAINE

180 Washington Ave PORTLAND, MAINE

#	DATE	DESCRIPTION

REVISIONS

Date Issued	01.09.14
Project Number	14211
Drawing Scale	AS NOTED

SHEET NAME
BUILDING SECTION

Drawn By TJR
Checked By JCC

A3.1

COPYRIGHT: Reuse or reproduction of the contents of this document is not permitted without written permission of CHARETTE DESIGN, LLC