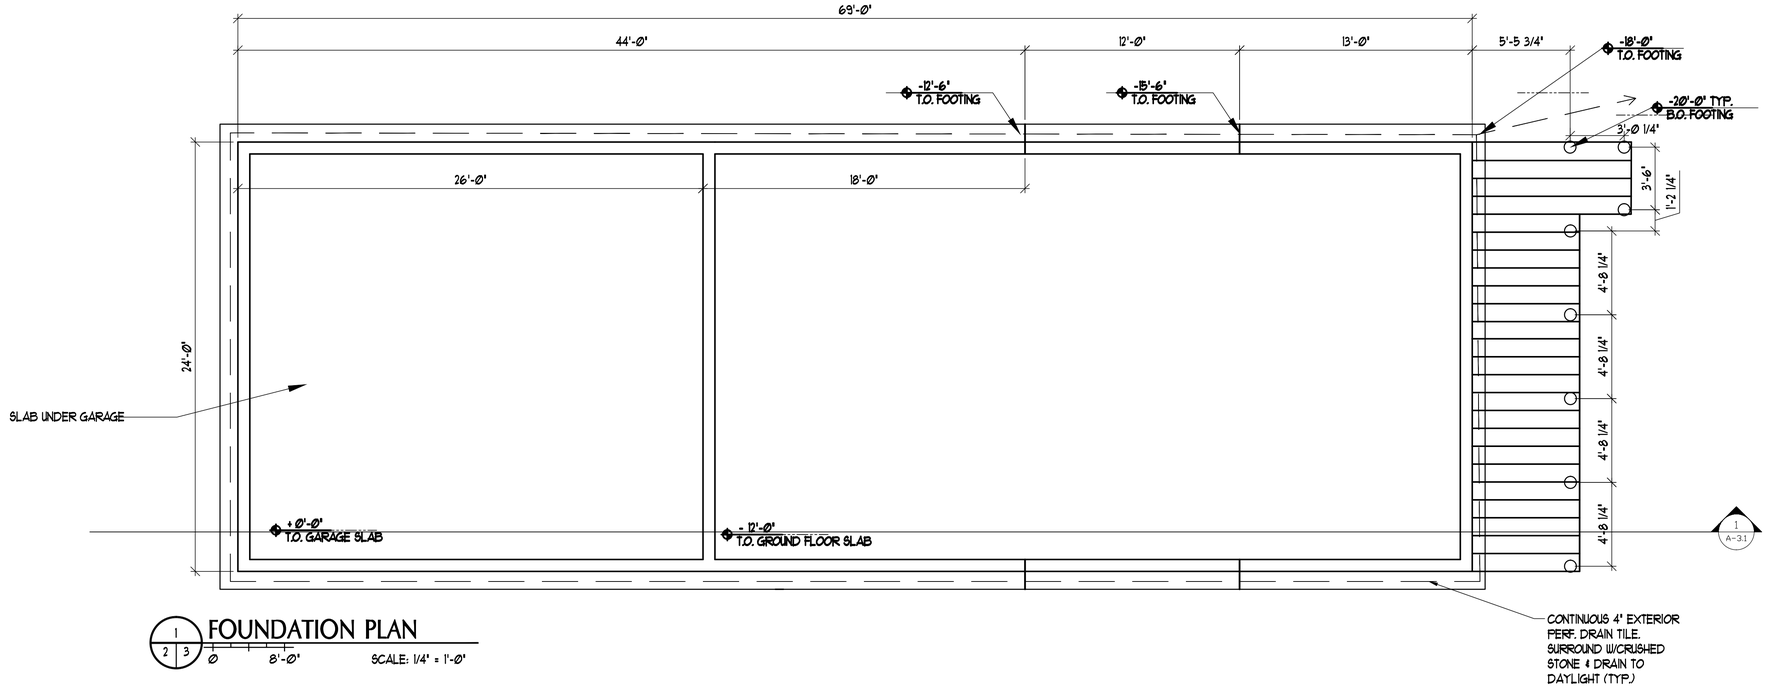

FOUNDATION PLAN

1/2/3 Ø 8'-Ø" SCALE: 1/4" = 1'-Ø"

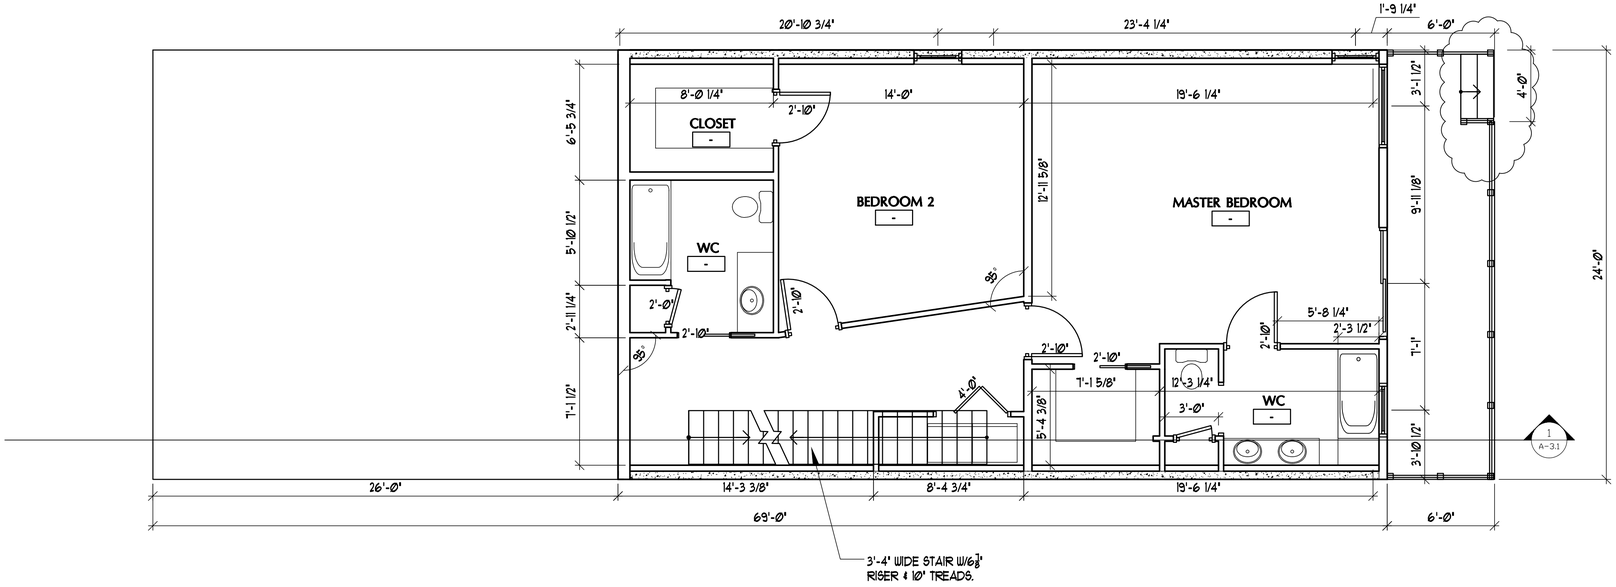

GROUND LEVEL

1/2/3 Ø 8'-Ø" SCALE: 1/4" = 1'-Ø"

IF THIS SHEET IS NOT 24 X 36 IT IS A REDUCED SCALE PRINT – SCALE ACCORDINGLY

3" = 1'-Ø" SCALE
1" = 1'-Ø" SCALE
3/4" = 1'-Ø" SCALE
1/2" = 1'-Ø" SCALE
1/4" = 1'-Ø" SCALE
1/8" = 1'-Ø" SCALE
1/16" = 1'-Ø" SCALE

CHARETTE DESIGN
ARCHITECTURE + SUSTAINABILITY
142 HIGH STREET
SUITE 501-C
PORTLAND, MAINE 04101
207.831.7757
CHARETTE-DESIGN.COM

LICENSED ARCHITECT
JOHN C. CHARETTE
NO. 2956
STATE OF MAINE

180 Washington Ave PORTLAND, MAINE

#	DATE	DESCRIPTION
REV. 1	Ø8.2Ø.14	

REVISIONS

Date Issued Ø7.Ø9.14
Project Number 142111
Drawing Scale AS NOTED

SHEET NAME
PROPOSED FLOOR PLANS

Drawn By TJR
Checked By JCC

A1.1

COPYRIGHT: Reuse or reproduction of the contents of this document is not permitted without written permission of CHARETTE DESIGN, LLC